




This drawing and its contents are the strict copyright of Architectura Design. No reproduction without permission. Do not scale. Written dimensions to be used where given. All dimensions and details to be checked on site. FOR PLANNING PURPOSES ONLY

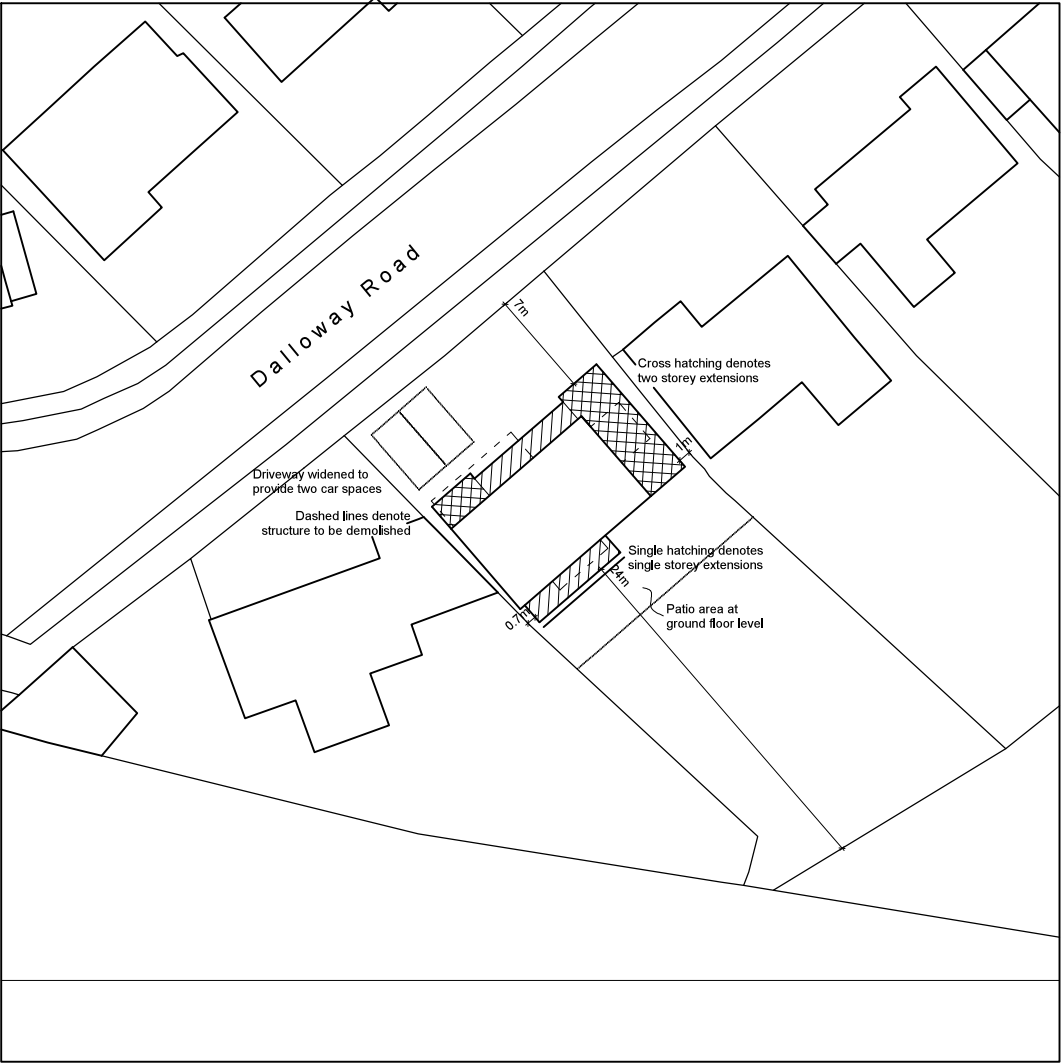


Block Plan
Scale 1 : 500

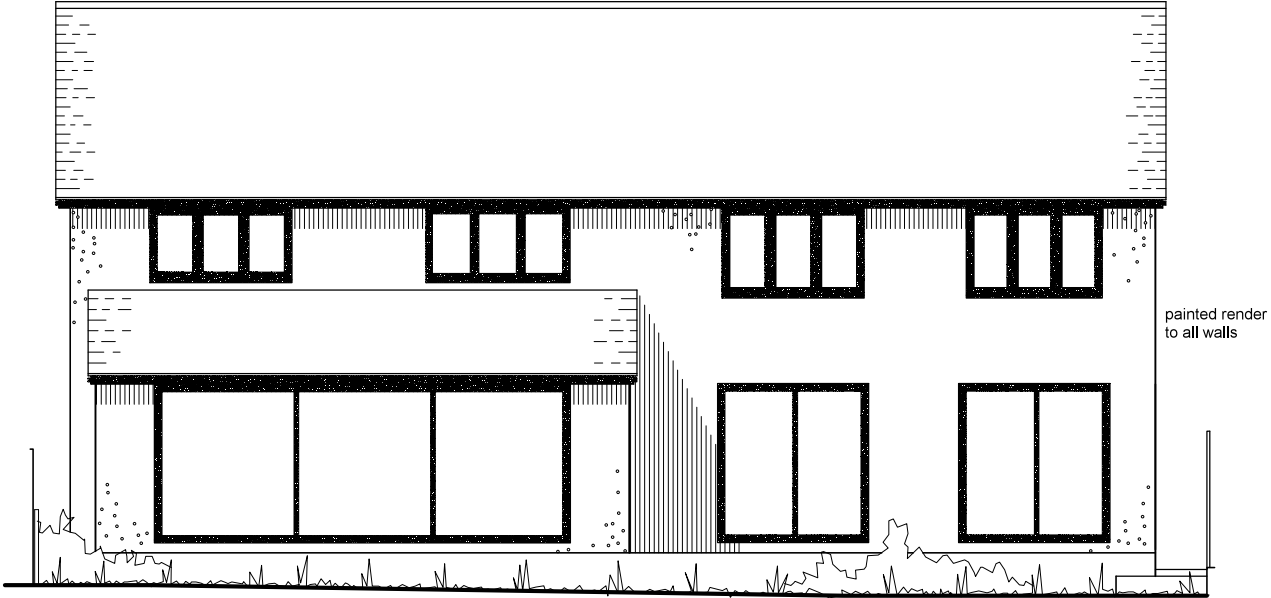

South East Elevation

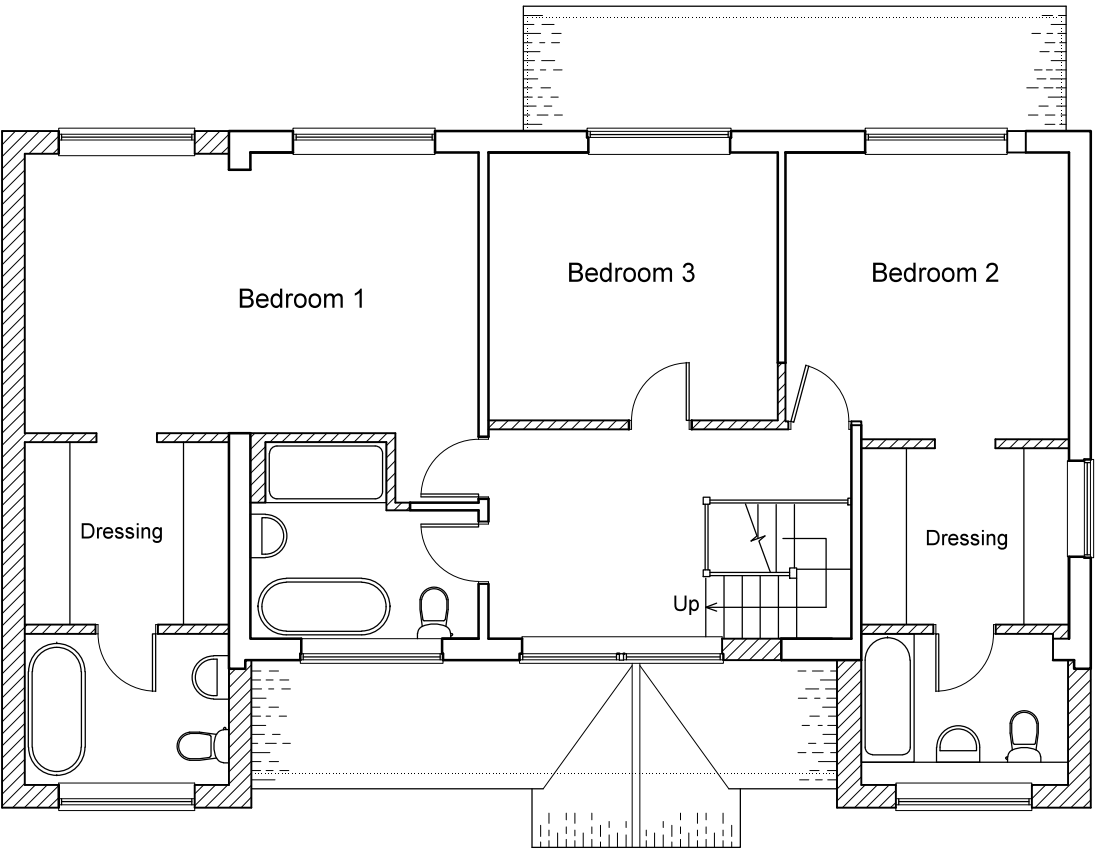

First Floor Plan

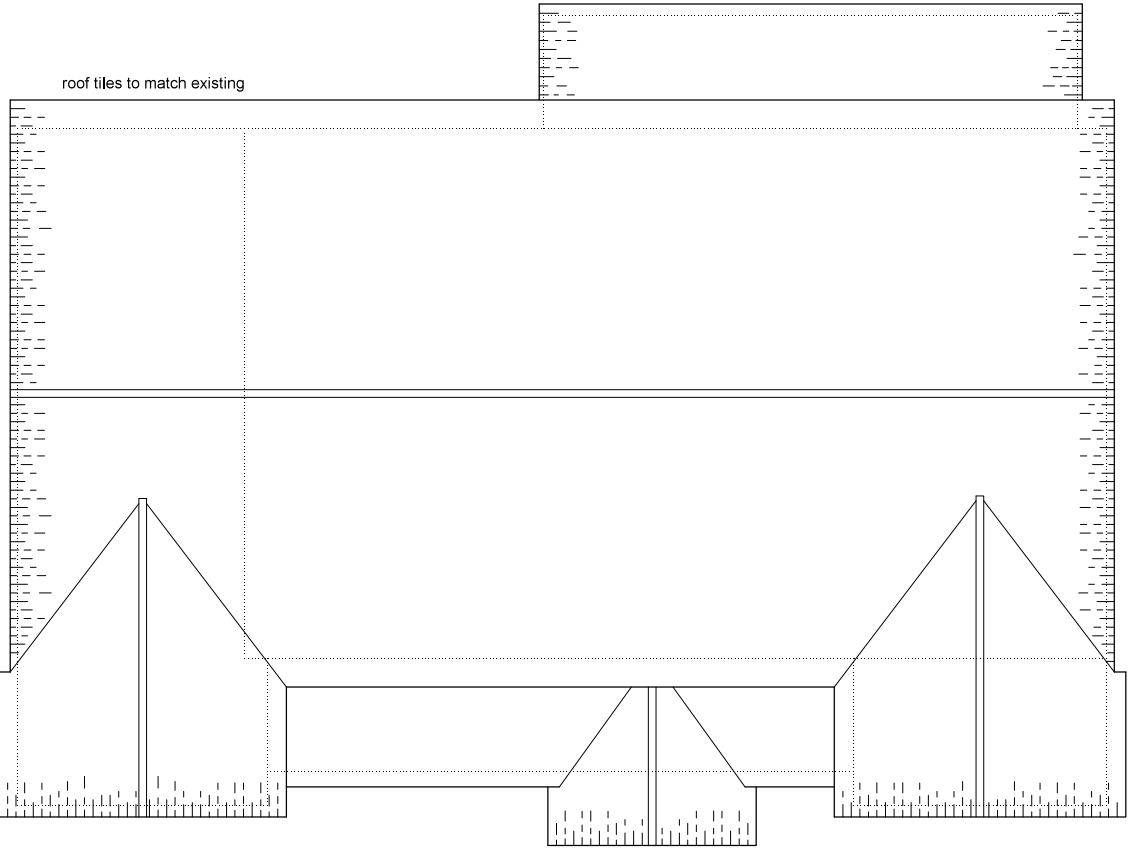

Roof Plan

Architectura
Architectural Design & Drawing Service

Proposed Extension and Alterations
at 13 Dalloway Road, Arundel
for Mr J Elkins

Drawing P02 December 2021 Scale 1:100 / 1:500 @ A3
Planning Drawing - First Floor, Roof & Block Plan & Elevation