


This drawing and its contents are the strict copyright of Architectura Design. No reproduction without permission. Do not scale. Written dimensions to be used where given. All dimensions and details to be checked on site. FOR PLANNING PURPOSES ONLY




North West Elevation

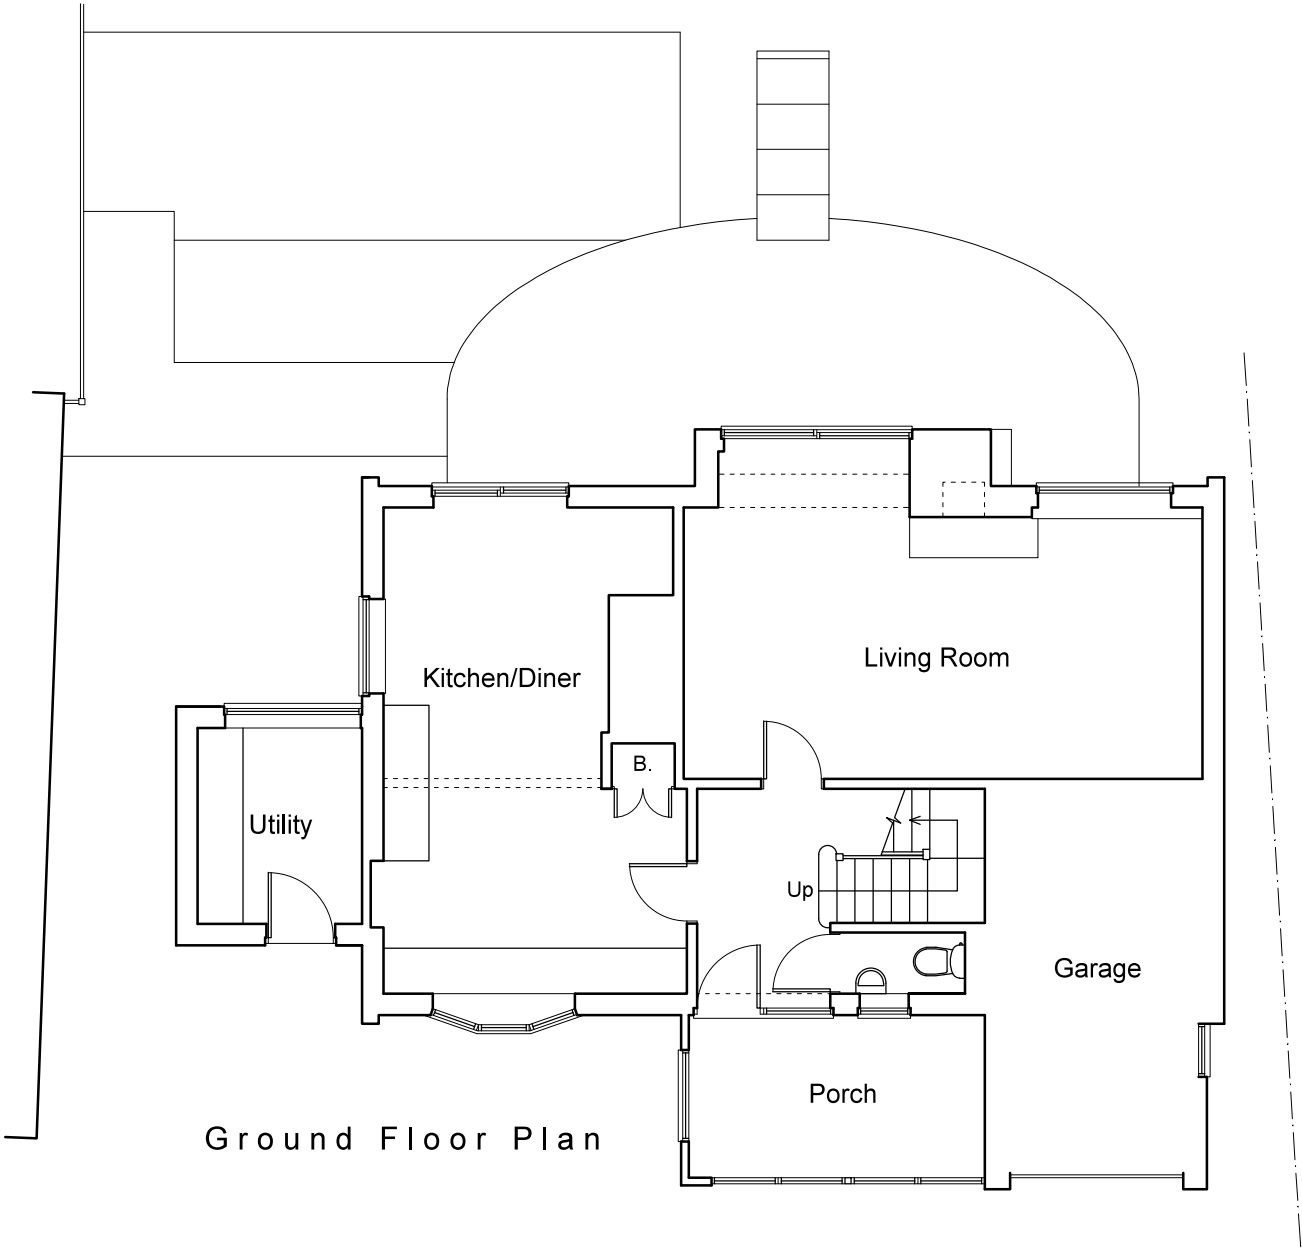

Ground Floor Plan



South West Elevation

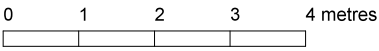

Architectura
Architectural Design & Drawing Service
Design

Proposed Extension and Alterations
at 13 Dalloway Road, Arundel
for Mr J Elkins
Drawing S01 October 2021 Scale 1:100 @ A3
Survey Drawing - Ground Floor Plan & Elevations