




This drawing and its contents are the strict copyright of Architectura Design. No reproduction without permission. Do not scale. Written dimensions to be used where given. All dimensions and details to be checked on site. FOR PLANNING PURPOSES ONLY

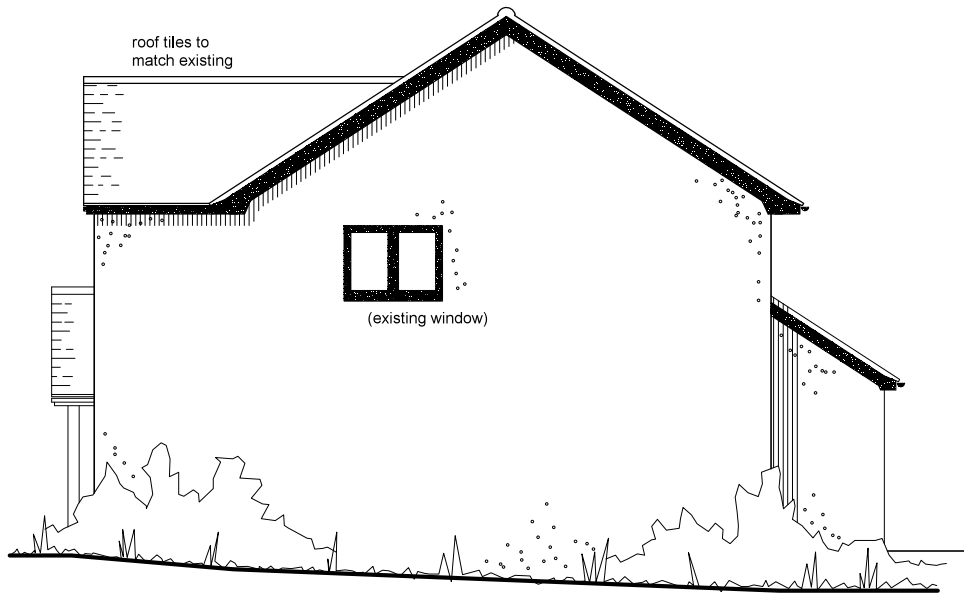

South West Elevation

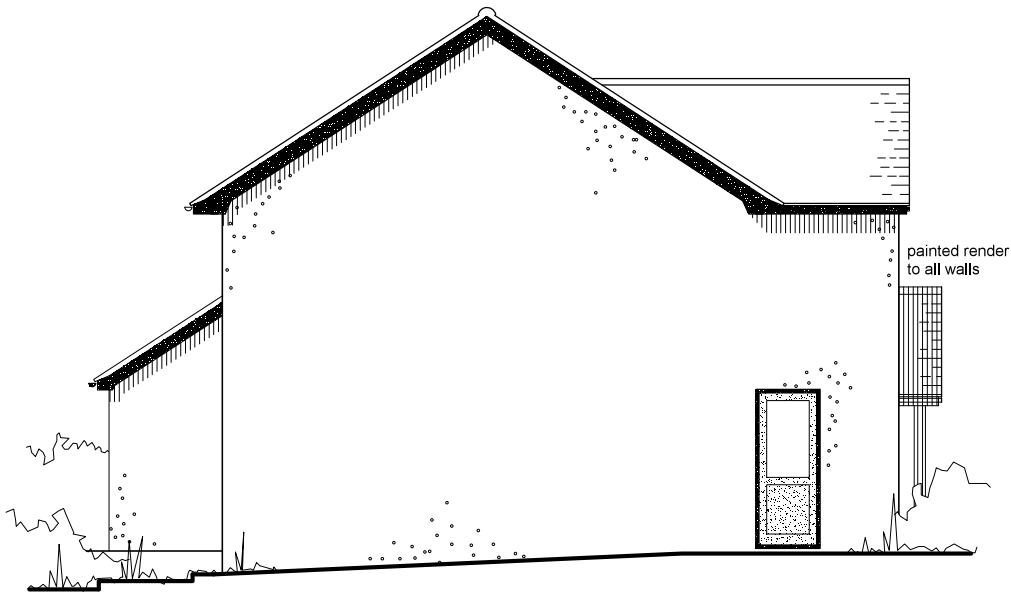


North East Elevation

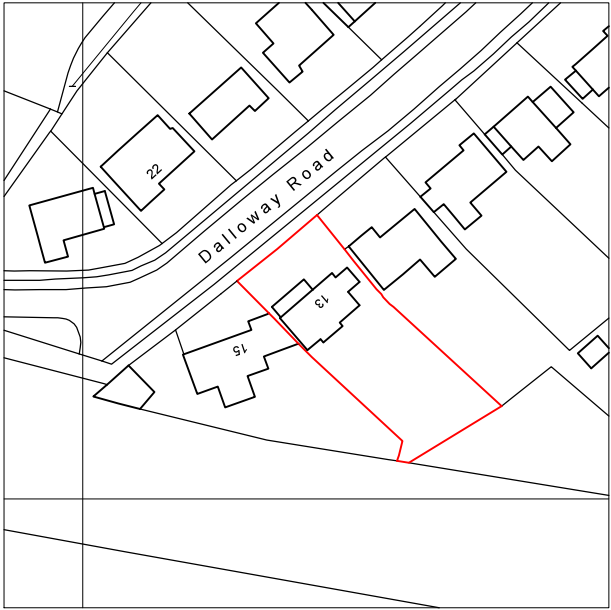

Location Plan
Scale 1 : 12 5 0

0 5 10 20 metres

Serial Number 229674
©Crown Copyright and database right 2021
Ordnance Survey License: 100048957
Reproduction in whole or part is prohibited
without the prior permission of Ordnance Survey

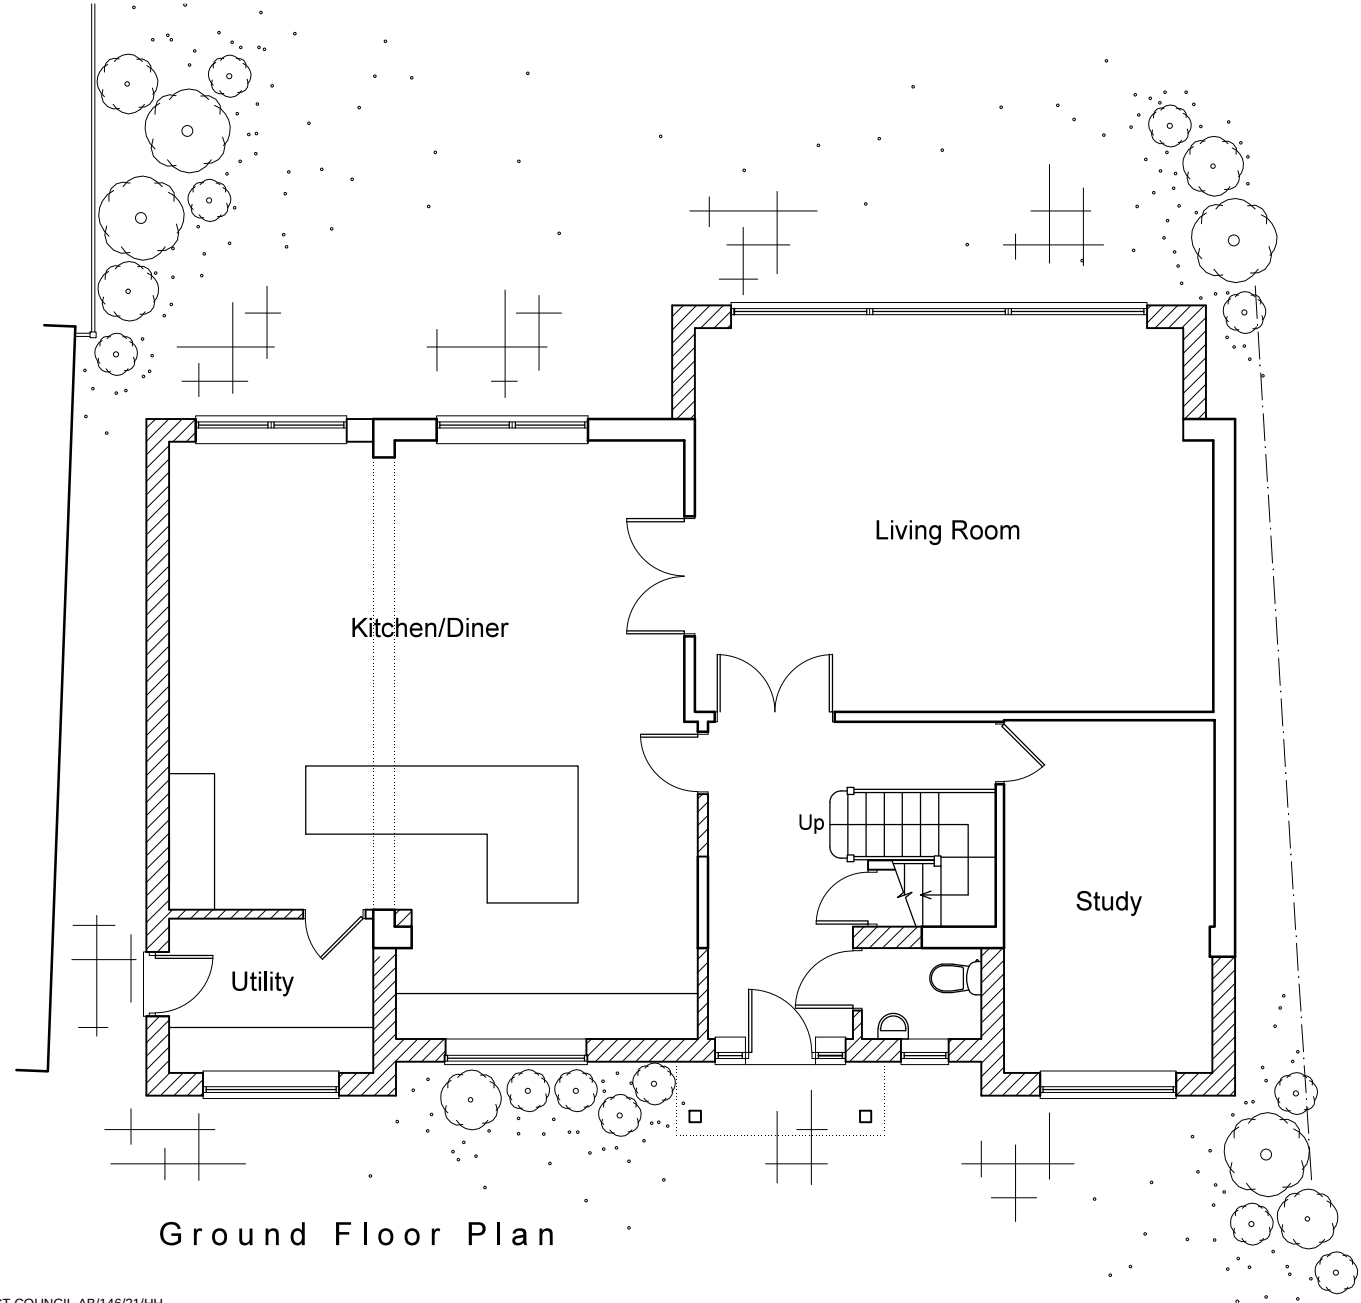

Ground Floor Plan



North West Elevation

0 1 2 3 4 metres

Architectura
Architectural Design & Drawing Service

Proposed Extension and Alterations
at 13 Dalloway Road, Arundel
for Mr J Elkins
Drawing P01 December 2021 Scale 1:100 / 1:1250 @ A3
Planning Drawing - Ground Floor & Location Plan & Elevations