

29, FALLENBARS ST.

Existing dense trees and shrubs

Bay tree

Existing brick and flint walls

Ceanothus

Proposed studio
4800 x 3200

Timber fence

Existing shed to be removed



Prunus

Concrete block wall

No. 6 →
Bakers Arms Hill


Insulated timber-frame studio. Concrete pad base. Timber clad, fall to rear.

Front elevation

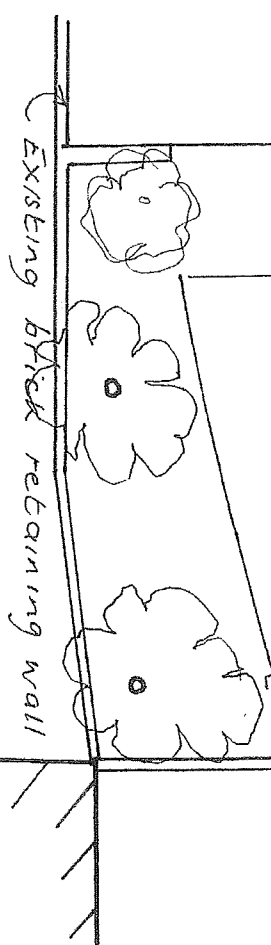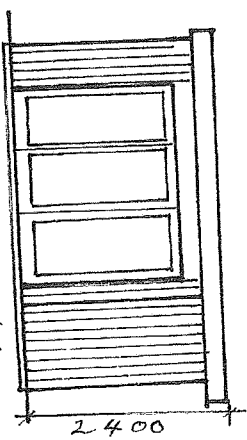

Site Plan Trees

Scale 1:100

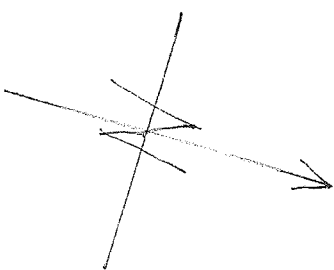

Proposed Studio
Garden Plot Bakers Arms Hill Arundel