

6 foot fence here and hedging behind


Thumper Tower with Swings

Product Code: Thumper 11




Technical Detail

- Minimum Space Required
10000mm x 9750mm
- Safety Surfacing Area
8800mm x 4450mm
- Intended Age Range - 3 Year
- Free Height Of Fall 2000mm
- Grass or Topical NO
- Length 7350mm
- Width 3500mm
- Deck Height 2500mm

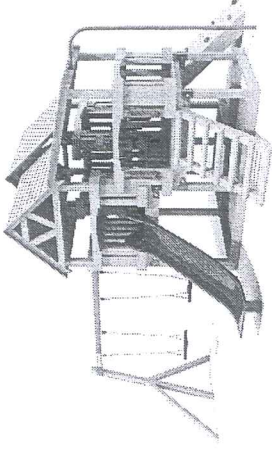

* I intend to have ship lap played on the end of the two towers to prevent children over-look this garden.

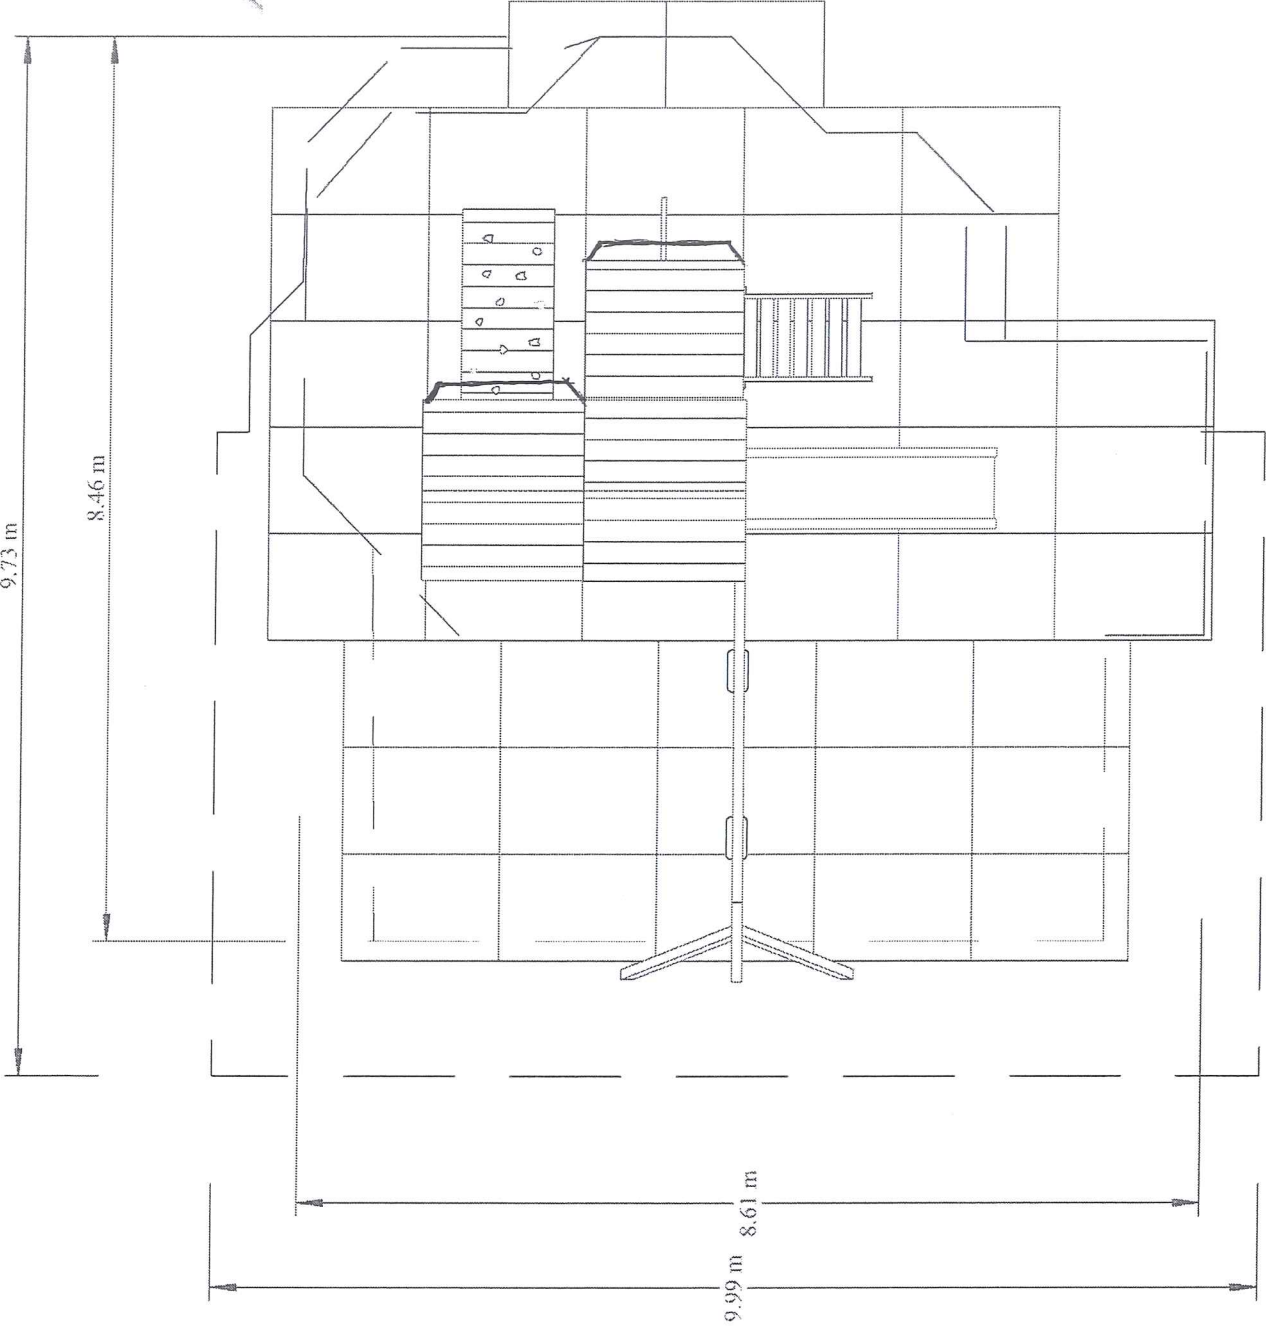

—	Fall zone
—	Play zone
□	Grass guard tile







SOVEREIGN
Bringing imagination into play

Area One

Reference: 43446
Scale: As shown
Designer: James Dvarett
Area Manager: Richard Pennington
Date: 28/07/2014
Images shown are for representational purposes,
products may vary

Equipment:

- (A) The Thumper Adventure Tower
- (B) 2.4m Log Basket Swing
- (C) Grassguard Tiles x10

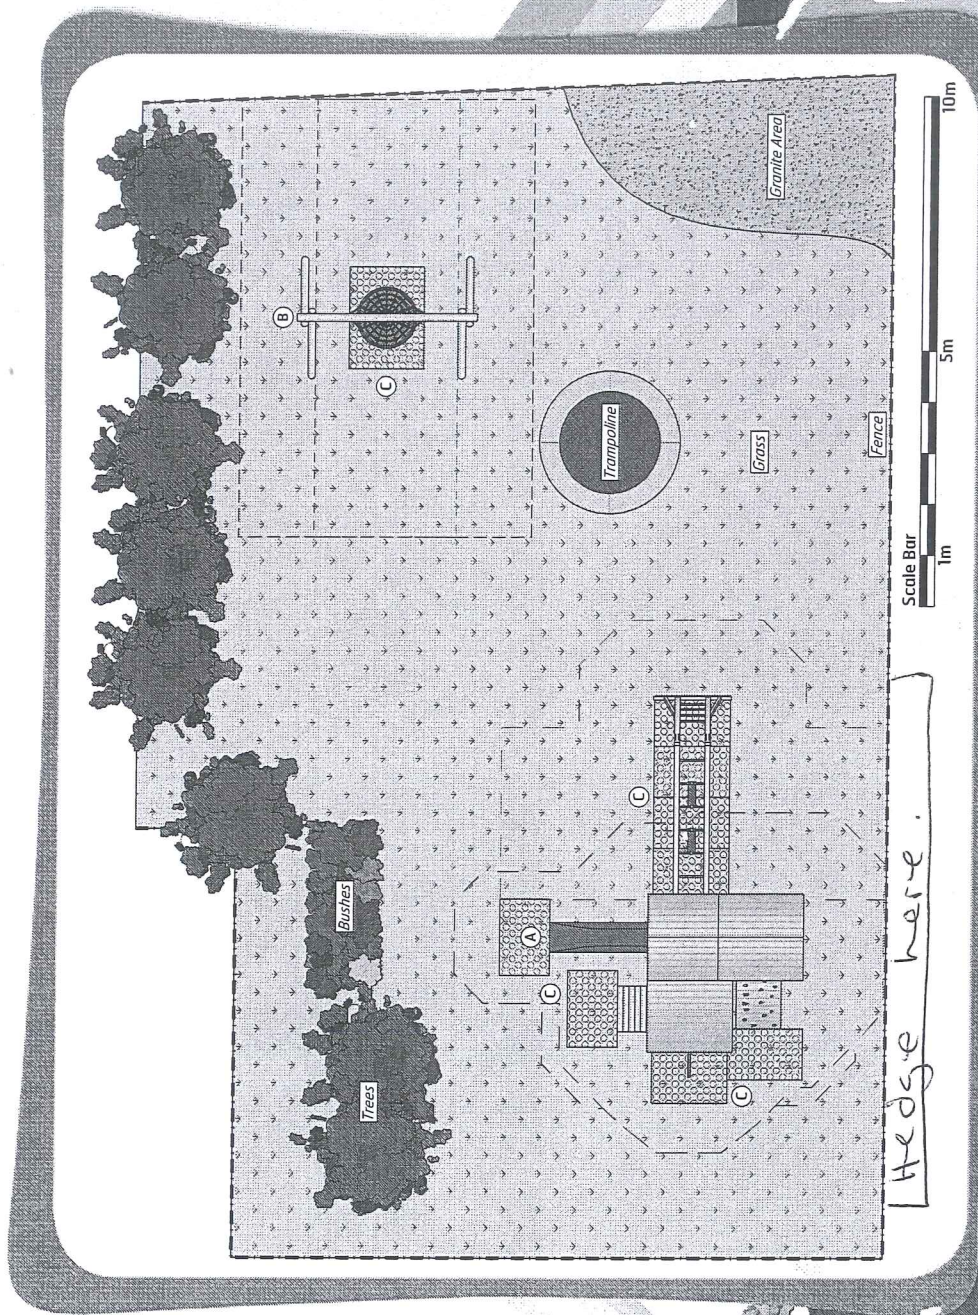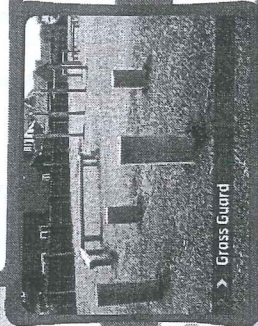
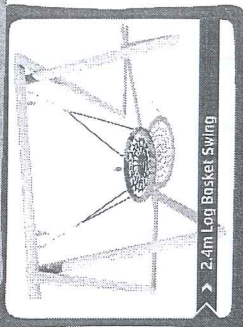
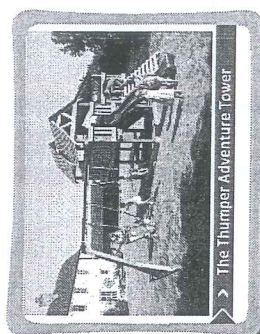


Mrs J Ruff

Objective: A dynamic and involving, active play space

T: 01702 291129 · www.sovereignplayequipment.co.uk

YOUR PLAN

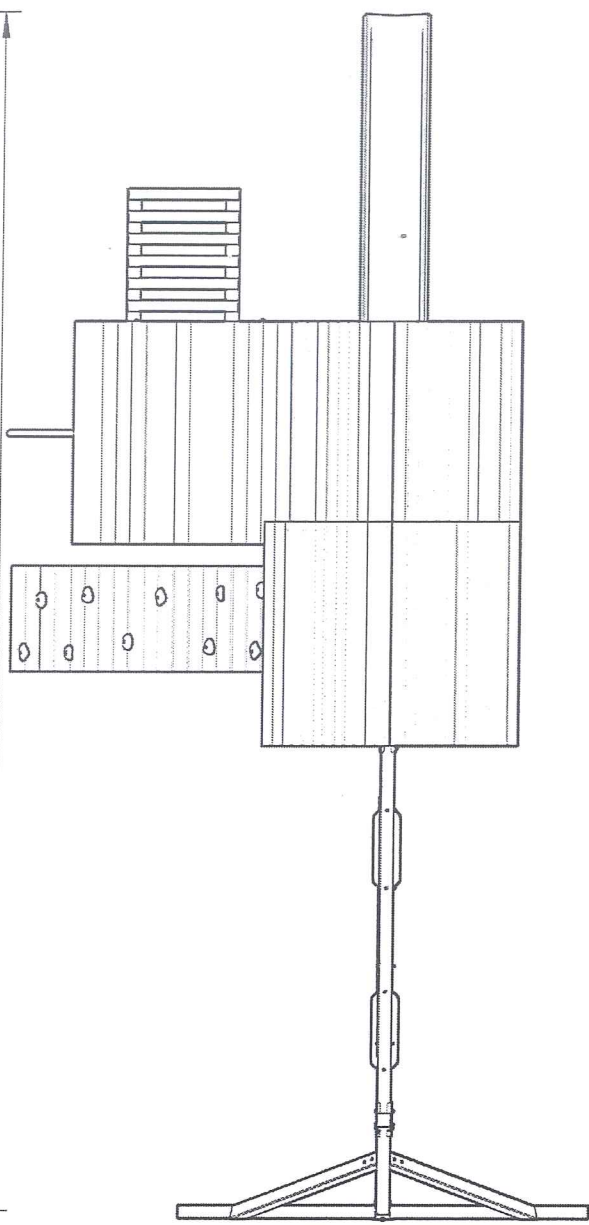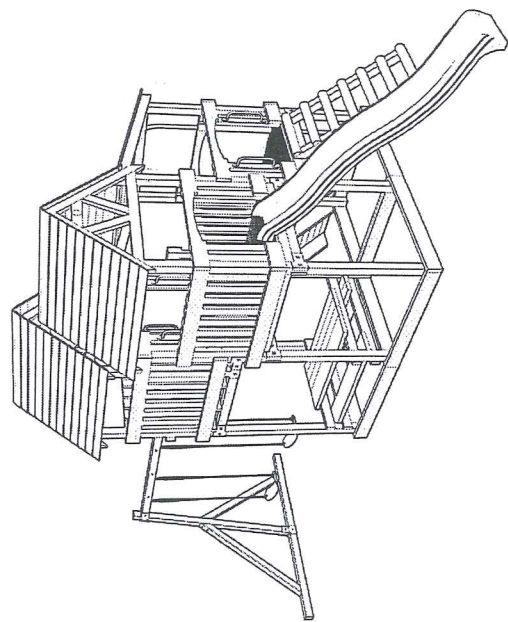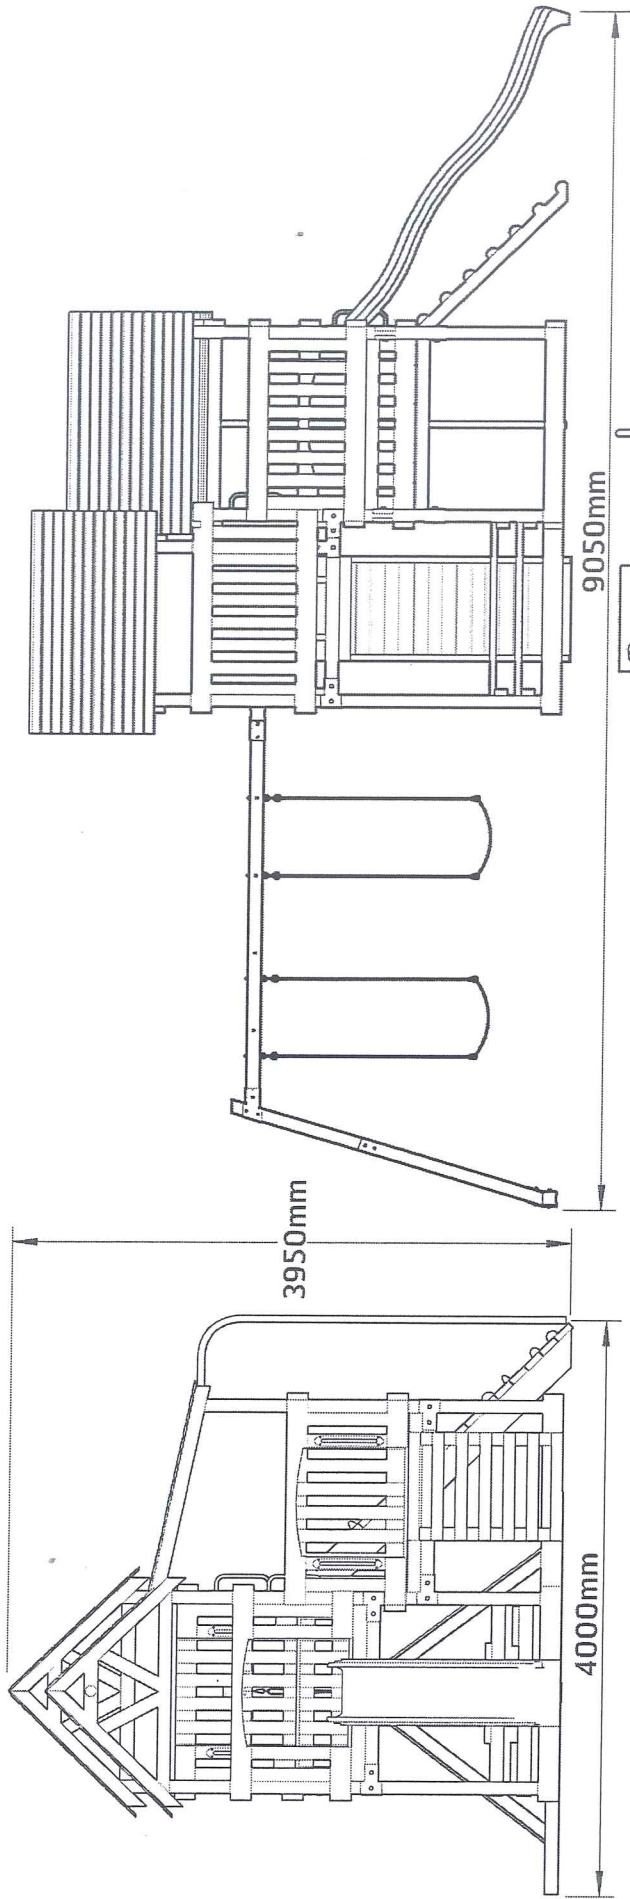

Thumper Tower 40414