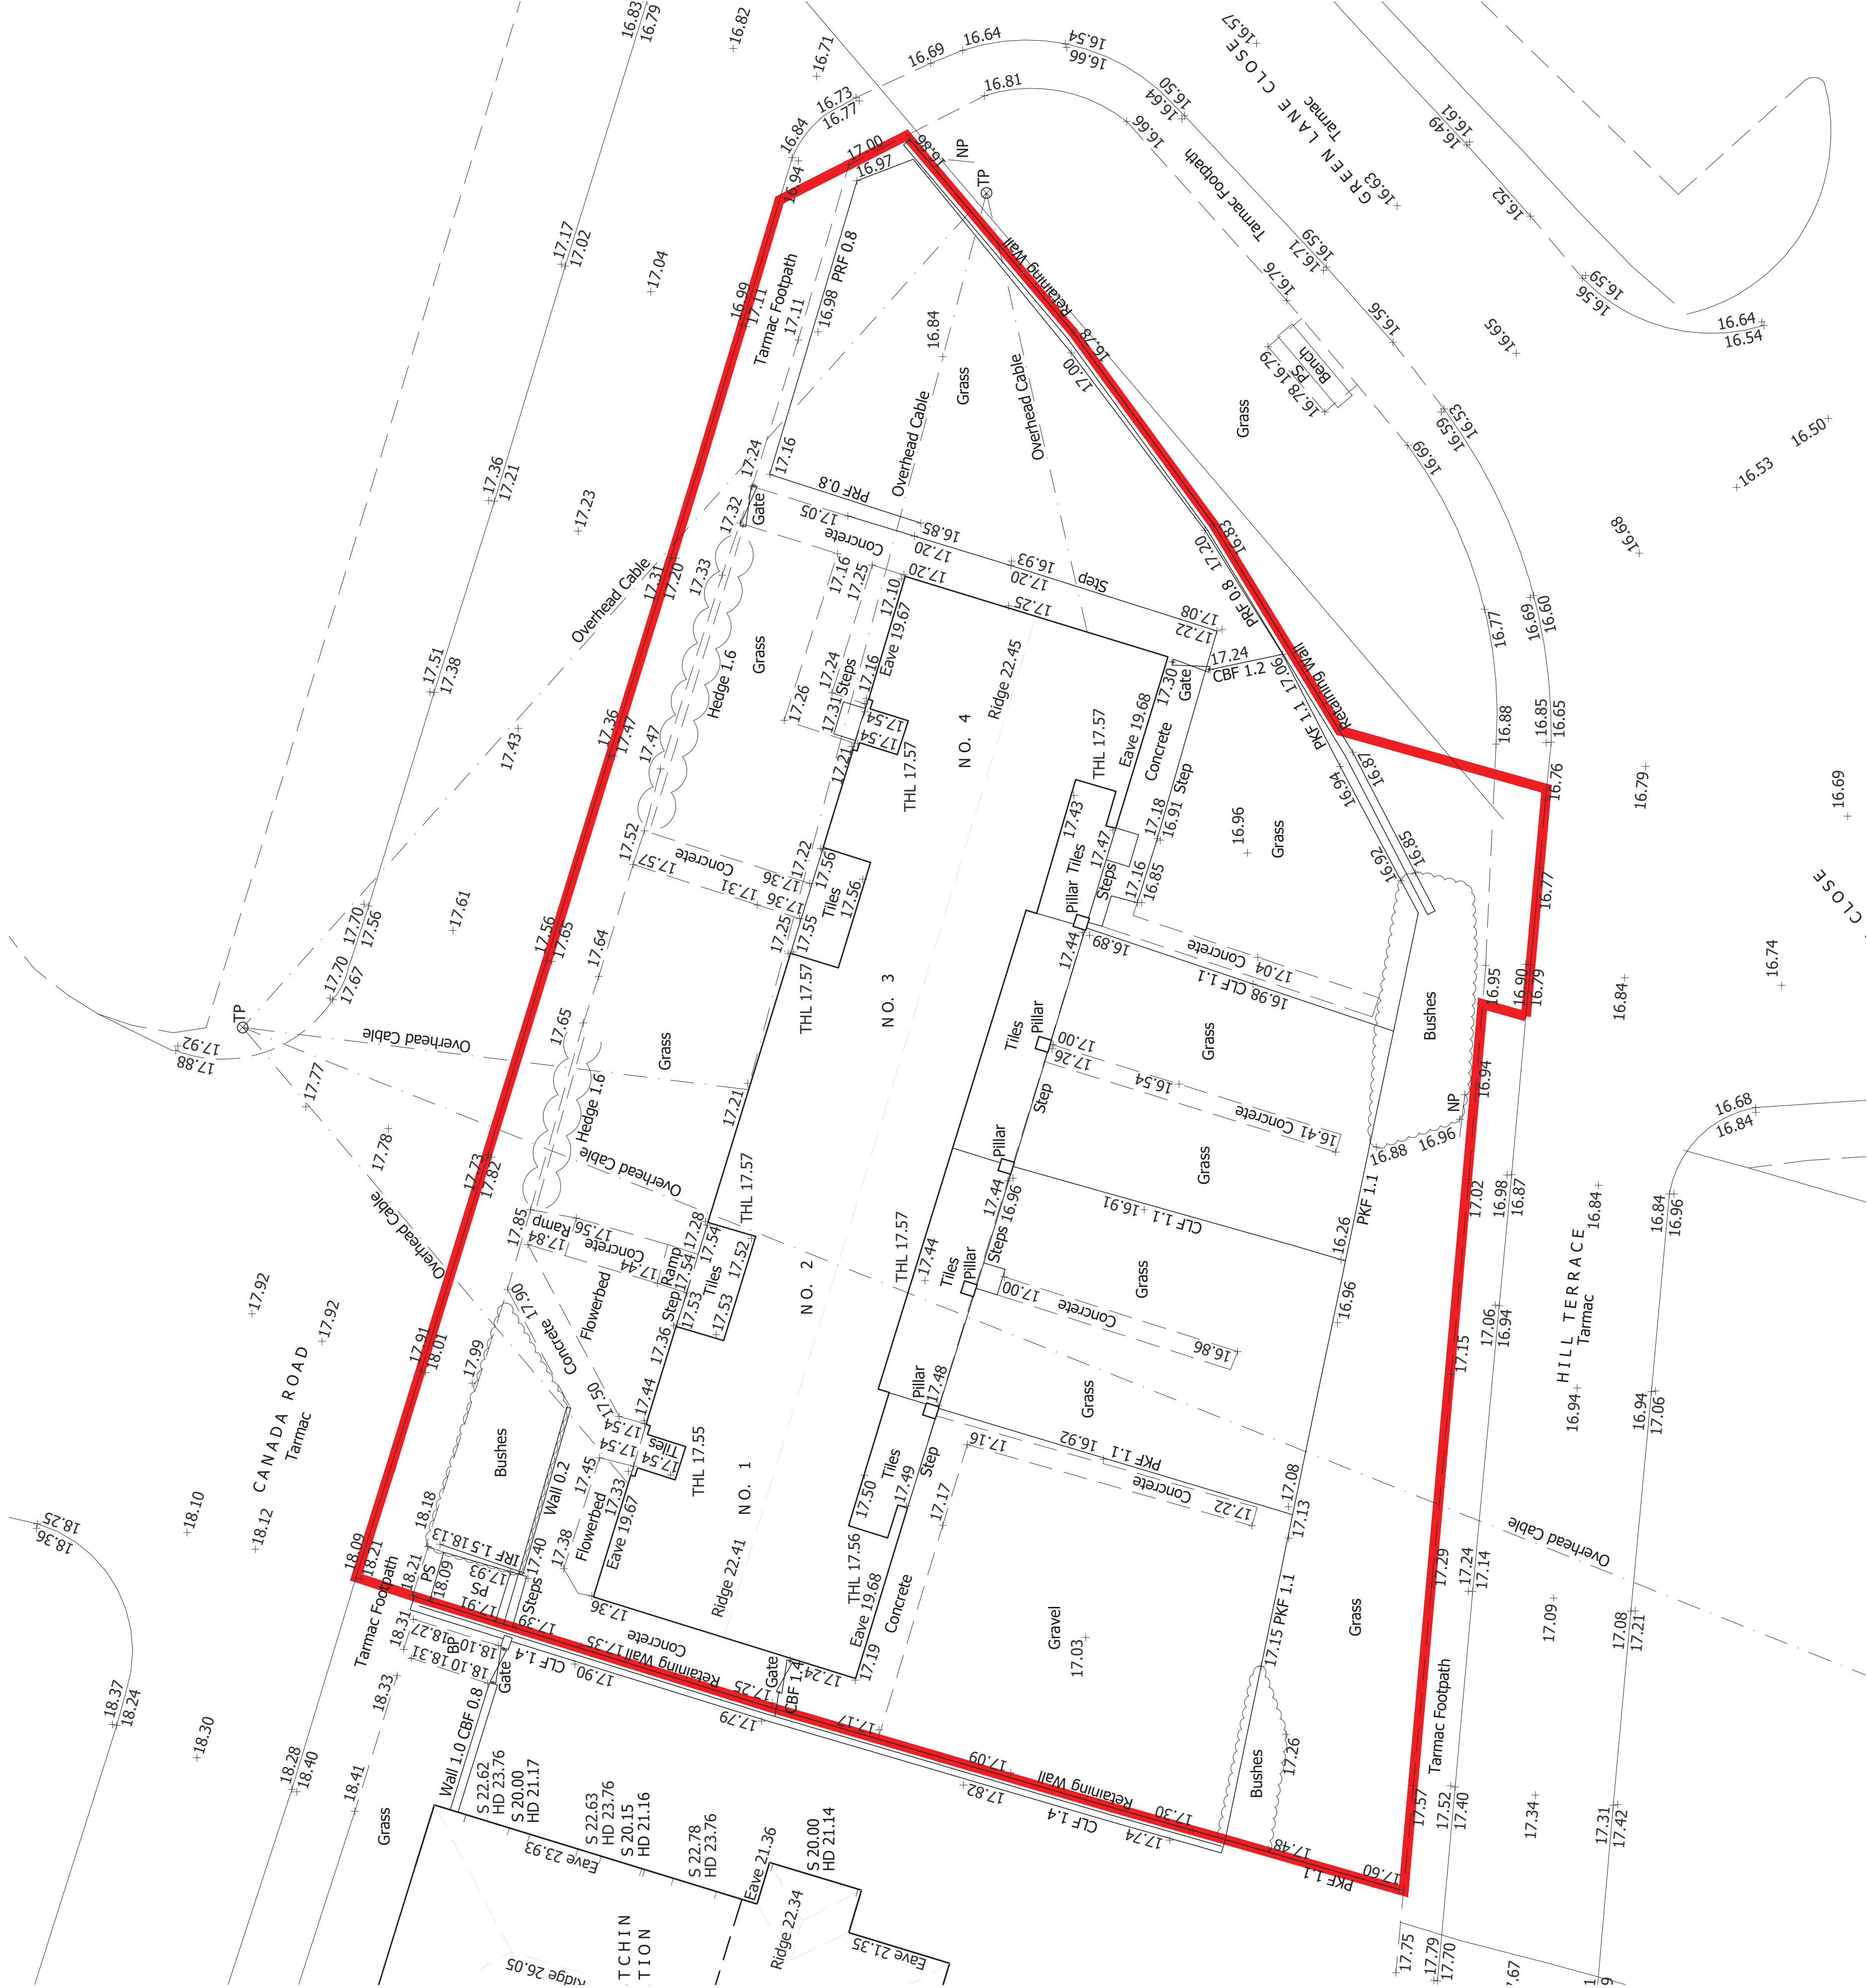


Residential Re-development

Canada Road
Arundel
Arun District Council

Project & Drawing title

Existing Plan

Drawn	Date	Checked	Date	Scale	at A1
CHS	13.01.2022	NMS	13.01.2022	1:100	
Job N°	16/021	Drawing N°	03	Rev.	P01
Status	PLANNING				

Ground Floor (Bicentennial Building)
Southern Gate - Chichester
West Sussex PO19 6Z
T: 01243 774948
E: info@mharchitects.co.uk
www.mharchitects.co.uk
Limited Company
Registered in England No. 099493