

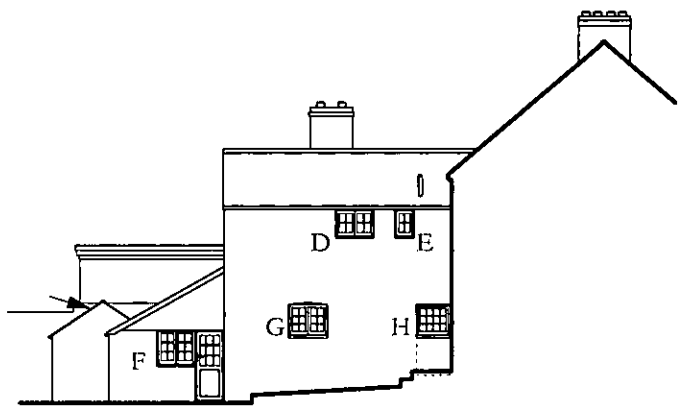



D

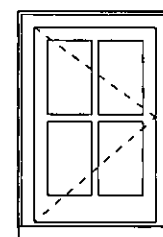


E

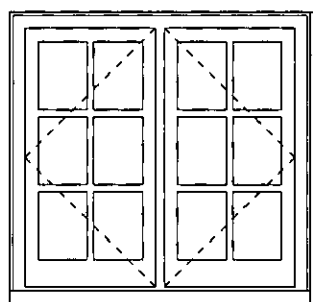



F

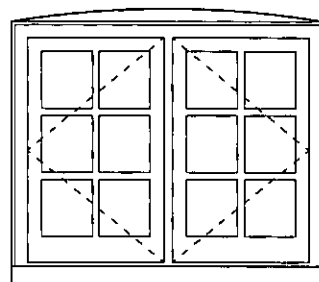


G

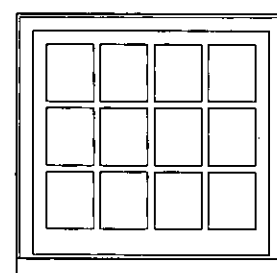


H fixed light

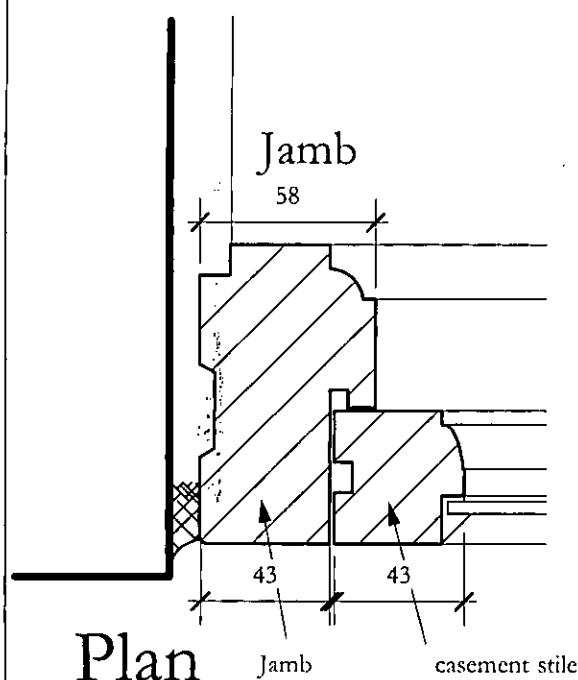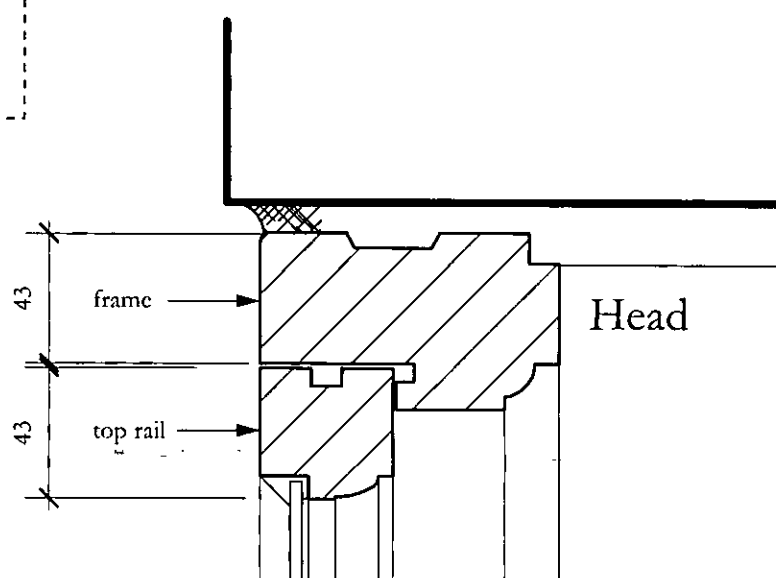

Plan

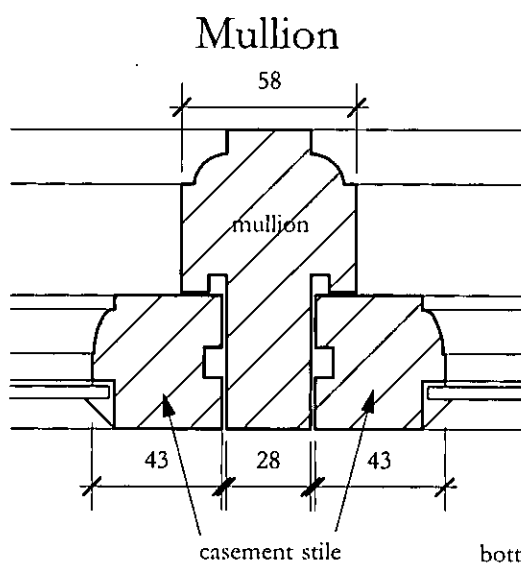

Mullion

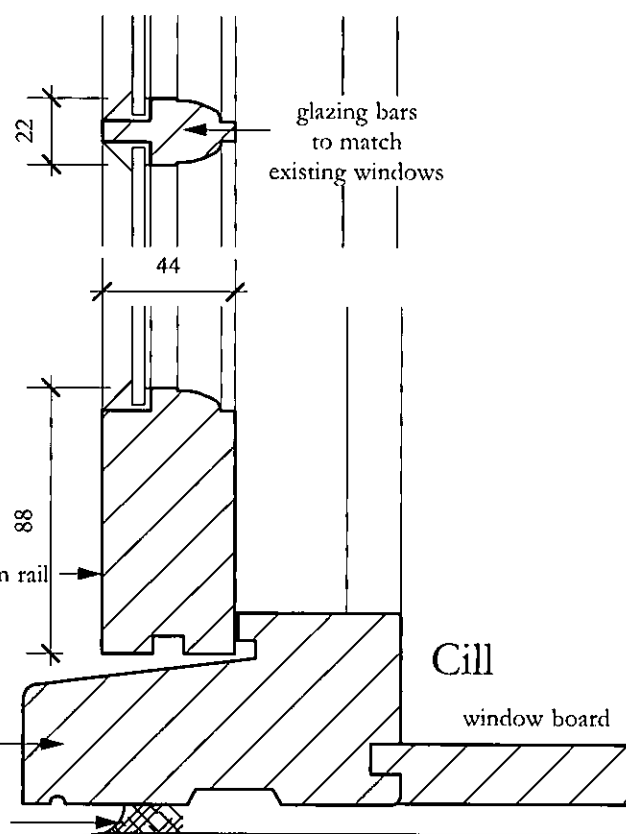

Section

23 KING STREET
ARUNDEL BN18 9BJ

Scale 1: 2.5 @ A3 Details of Casement Windows Drg 23/108
D A Clifton BSc Physics (Hons), BA Arch (Hons), Dip Arch, LTh