


NOTES

1. Do not scale from this drawing
Use figured dimensions only.
2. All dimensions must be checked on site
prior to commencement of work.
3. Where applicable this drawing is to be
read in conjunction with other
consultants drawings.
4. This drawing is the copyright of
Constructive Evaluation Ltd.

First Floor

Existing & Proposed Layout

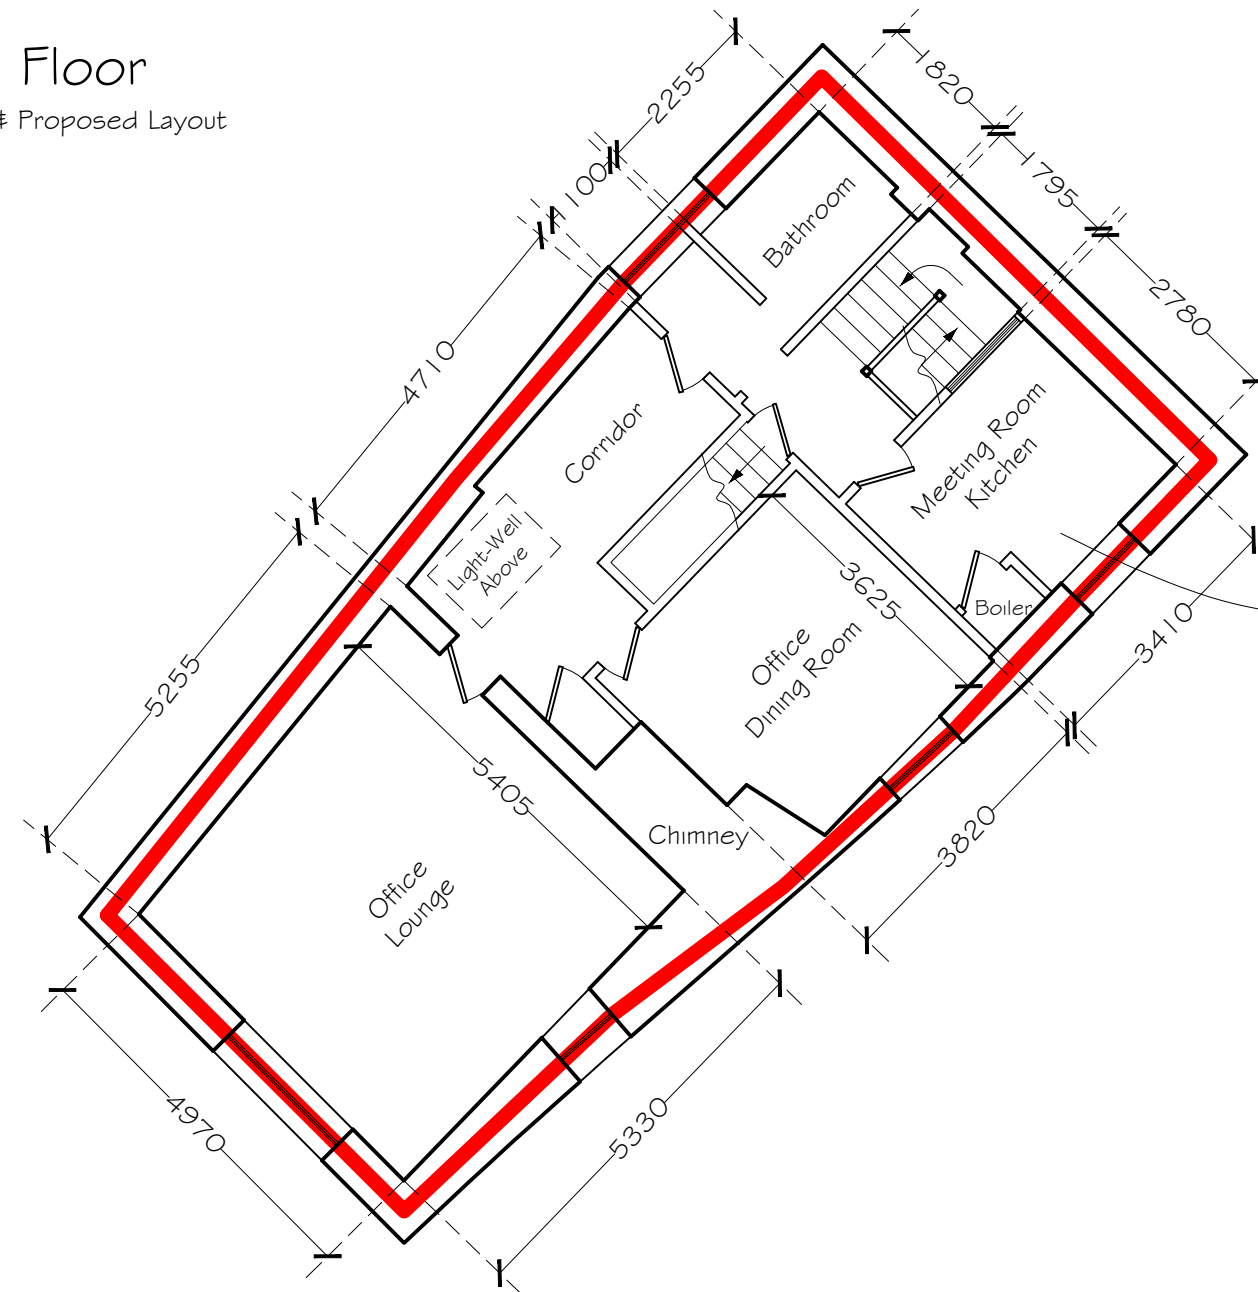

Existing meeting room returned to use
as kitchen. Original services capped
off & enclosed in existing ducting

rev	date	amendment	check

MSA ASSOCIATES
SURVEYORS AND BUILDING CONSULTANTS
TEL: 01243-533499 FAX: 01243-531070
email: info@theconstructivegroup.com

Client.
Graham Moore

Project
Longmace House
8a The High Street
Arundel

Drawing
First Floor
Existing &
Proposed Layout

Scale
1:100
@ A3

date Dec 17	drawn D.Y	checked
drawing number	LM 1/02	revision A