

- NOTES
1. Do not scale from this drawing
Use figured dimensions only.


2. All dimensions must be checked on site
prior to commencement of work.

3. Where applicable this drawing is to be
read in conjunction with other
consultants drawings.

4. This drawing is the copyright of
Constructive Evaluation Ltd.

Second Floor

Existing & Proposed Plan Layout

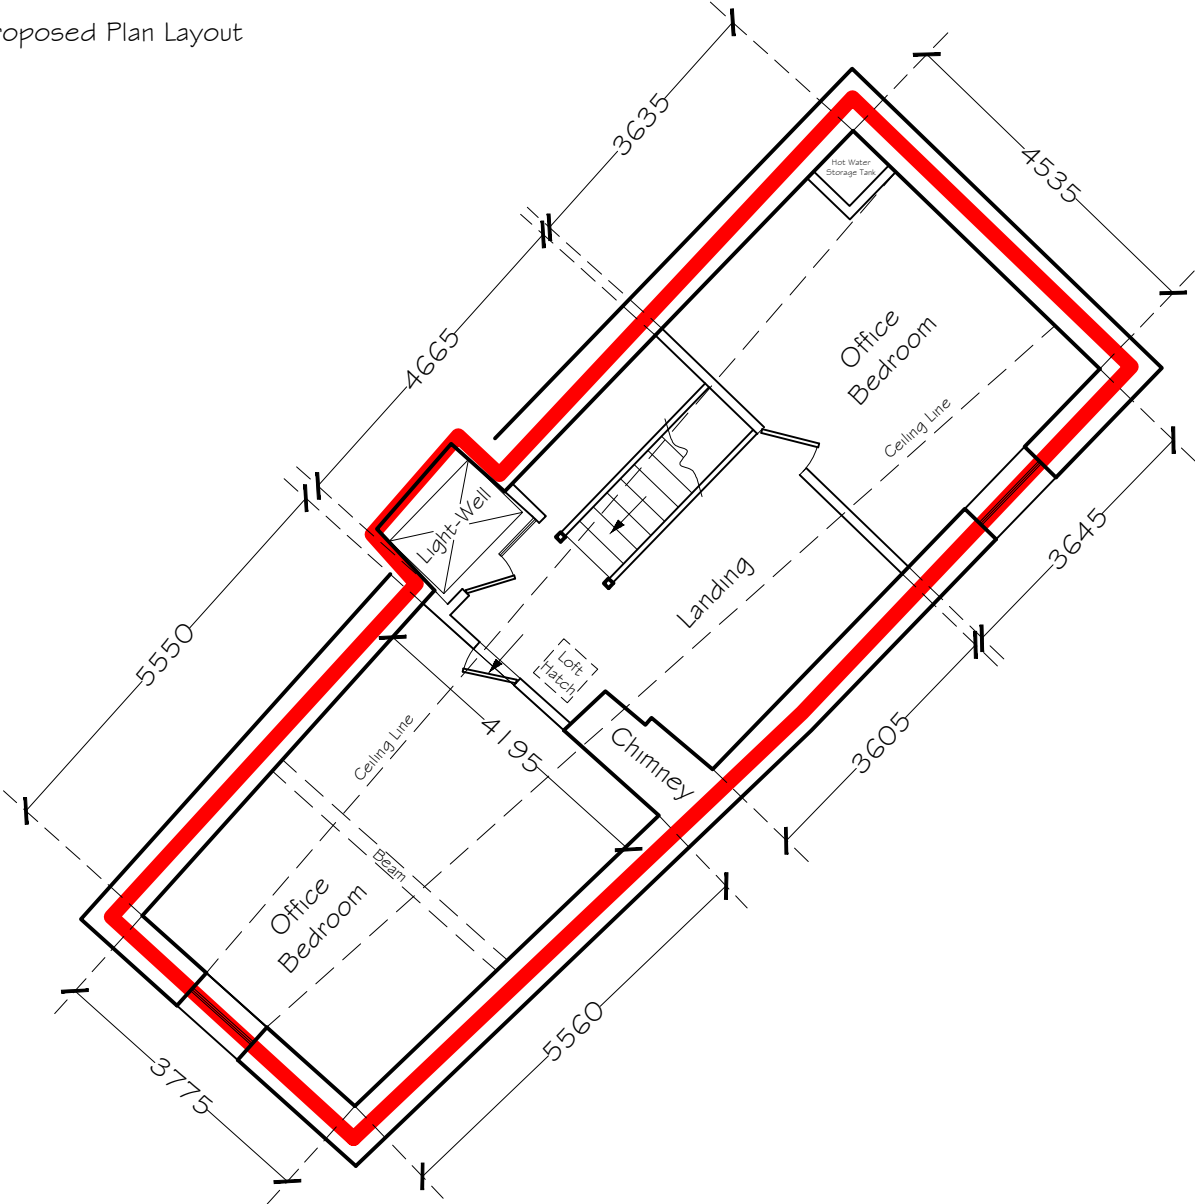

APPROX FLOOR AREA = 56.5m²

rev	date	amendment	check



MSA ASSOCIATES

SURVEYORS AND BUILDING CONSULTANTS

TEL-01243-533499 FAX-01243-531070

email-info@theconstructivegroup.com

Client.

Graham Moore

Project

Longmace House
8a The High Street
Arundel

Drawing

Second Floor
Existing &
Proposed Layout

Scale

1 : 100
@ A3

date Dec 17	drawn D.Y	checked
drawing number LM 1/03	revision A	