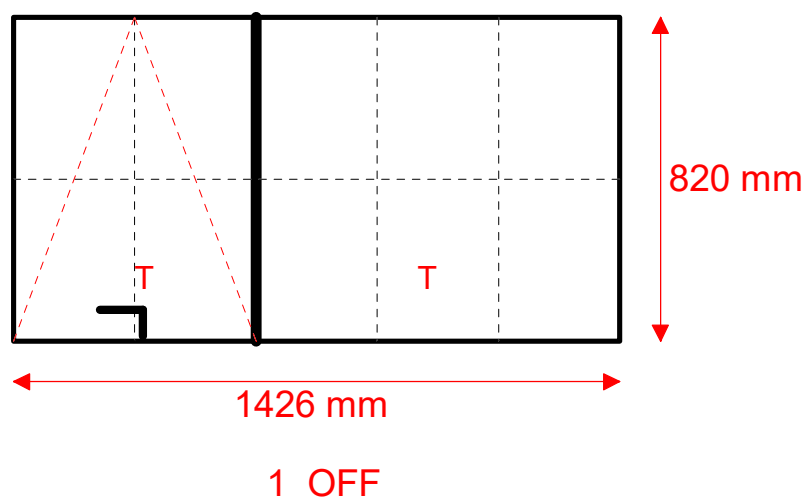
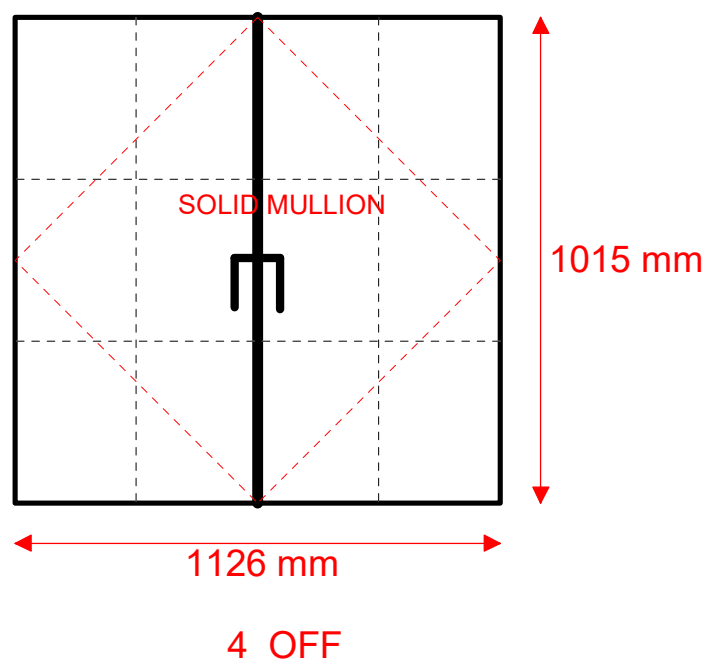


TOM BASHAM - NO. 2 THE OLD WAREHOUSE, ARUN STREET

5 NO. PIONEER WINDOWS FITTED INTO NEW TIMBER SUB FRAMES

GROUND FLOOR BED

1ST FLOOR NURSERY & BATHROOM (OBSCURED)
2ND FLOOR KITCHEN & LOUNGE

ALL SIZES GIVEN ARE MAKING SIZE

VIEWED FROM OUTSIDE

NOT TO SCALE

TOM BASHAM - NO. 2 THE OLD WAREHOUSE, ARUN STREET

WINDOW SPECIFICATION:-

AG210 ALUMINIUM DOUBLE DOORS
& WINDOWS

PPC RAL 7016 ANTHRACITE GREY

ODD LEG (FITTED TO NEW SUB FRAMES)

SIDE HUNG CASEMENTS

STANDARD WELD ON HINGES

MP158 MULTI POINT HANDLES & PEG STAY

P.P.C TO MATCH FRAMES.

TOP HUNG CASEMENTS

STANDARD FRICTION HINGES

MP158 MULTI POINT HANDLES P.P.C TO MATCH FRAMES.

RESTRICTED TO 100 MM AS BY PAVEMENT.

GLASS SPECIFICATION:-

4 MM PLANILUX/16 mm ARGON GAS/4mm
Optitherm S4 (OR PLANILUX/PLANITHERM 1)
BLACK SPACER EDGETECH TRI SEAL OR
SWISS SPACER V. ALL PANES TOUGHENED

PIB Primary and 4mm Butyl
secondary sealants

*G RATING = 0.54

*U Value = 1.197

as these ratings or better

19 MM GEORGIAN BAR ARRANGEMENT

VIEWED FROM OUTSIDE

NOT TO SCALE