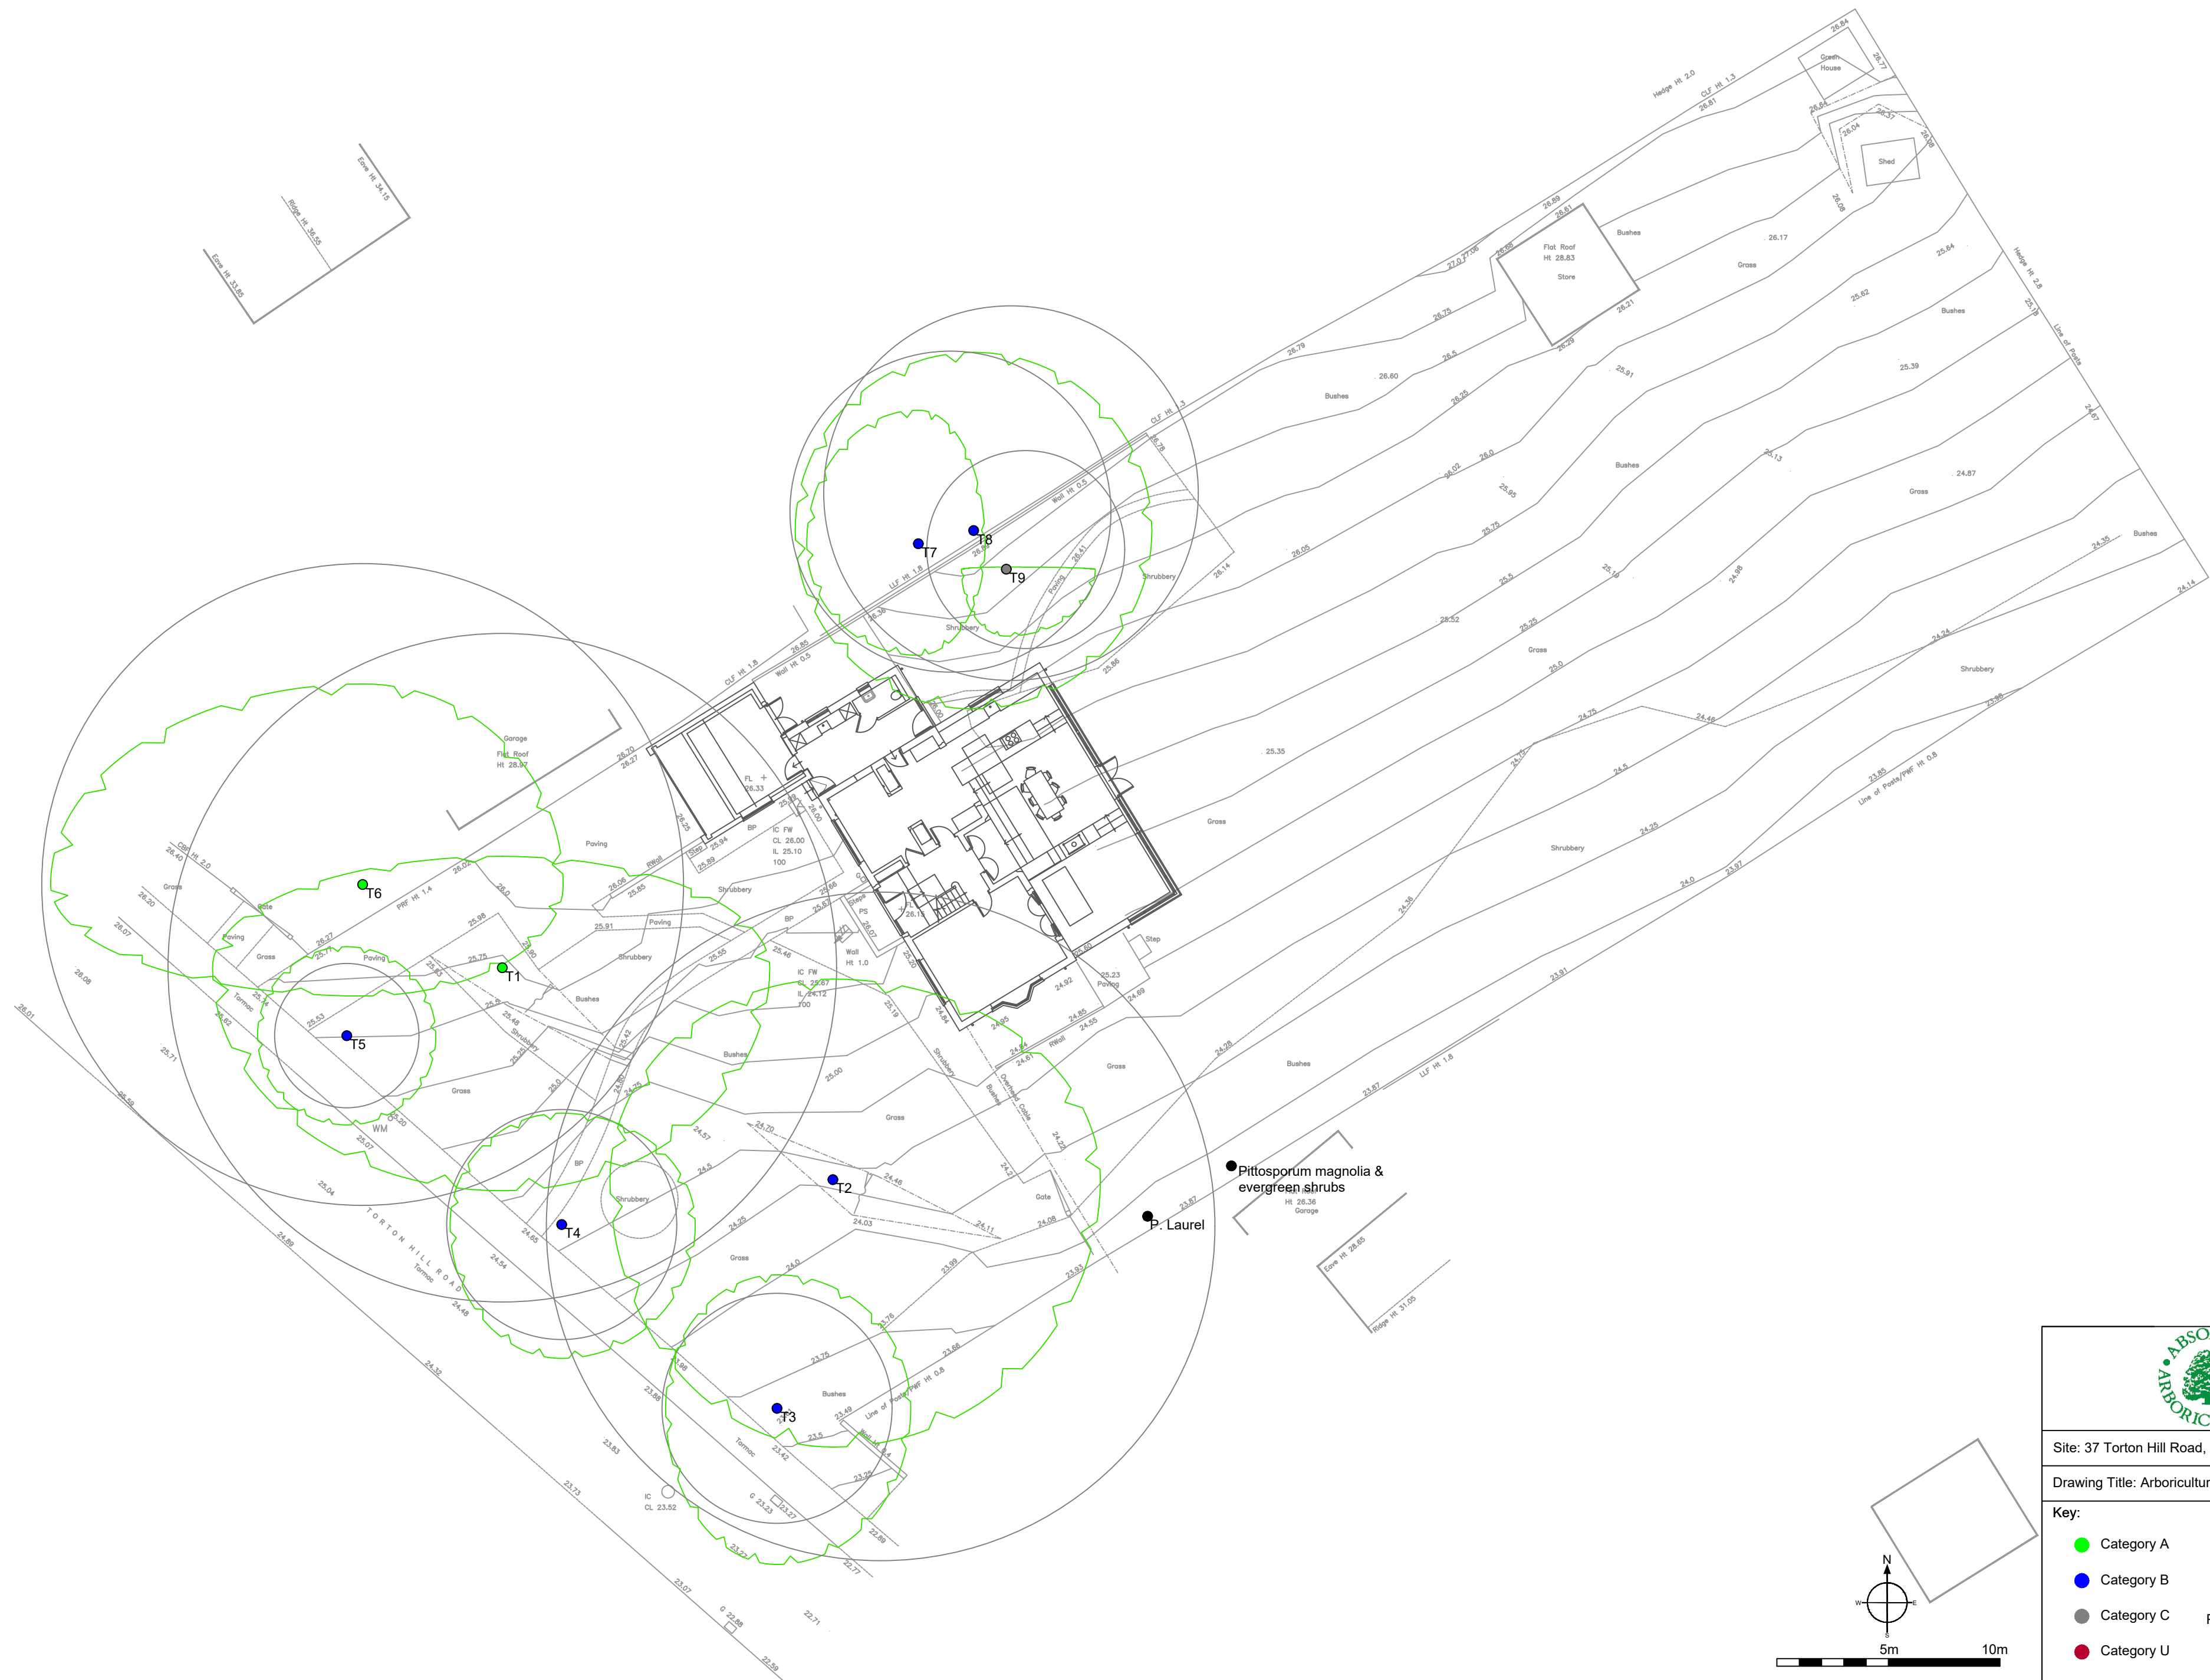


Tel.07759482934
www.absolutearb.com

Site: 37 Torton Hill Road, Arundel, BN18 9HF

:200 @ A2

Drawing Title: Arboricultural Impact Assessment

February 2026

Key:

- Category A
- Category B
- Category C
- Category U

