



Scale 1:200

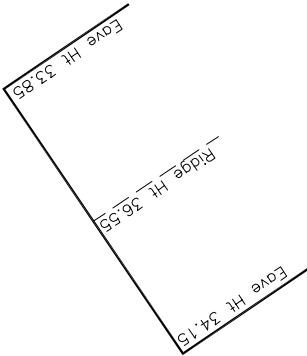

DRAINAGE	Invert levels, pipe sizes and pipe connections have been surveyed by visual inspection only and therefore the complete accuracy of this information cannot be guaranteed
NORTH-POINT	The survey grid is based on National Grid co-ordinates
LEVELS	Levels are related to an OSBM Value 11.171m located on Plym Road.

Total Survey Solutions
Land & Building Survey Consultants

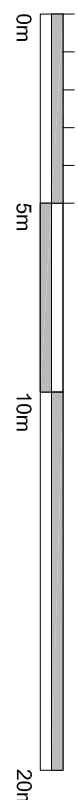

Offices covering
the South
Dorset, Hampshire,
Isle of Wight
Tel: 07834 520921
07834 520923

Etchingham Architecture
on behalf of Natasha Peskin


Location 37 Torton Hill Road
Aurindel

BN18 9HT


Scale	1-1000 A4	Date	January 2026
-------	-----------	------	--------------

Drawing Number	of	9 A Checked	rf
----------------	----	-------------	----


Ref No	190126-3517
--------	-------------

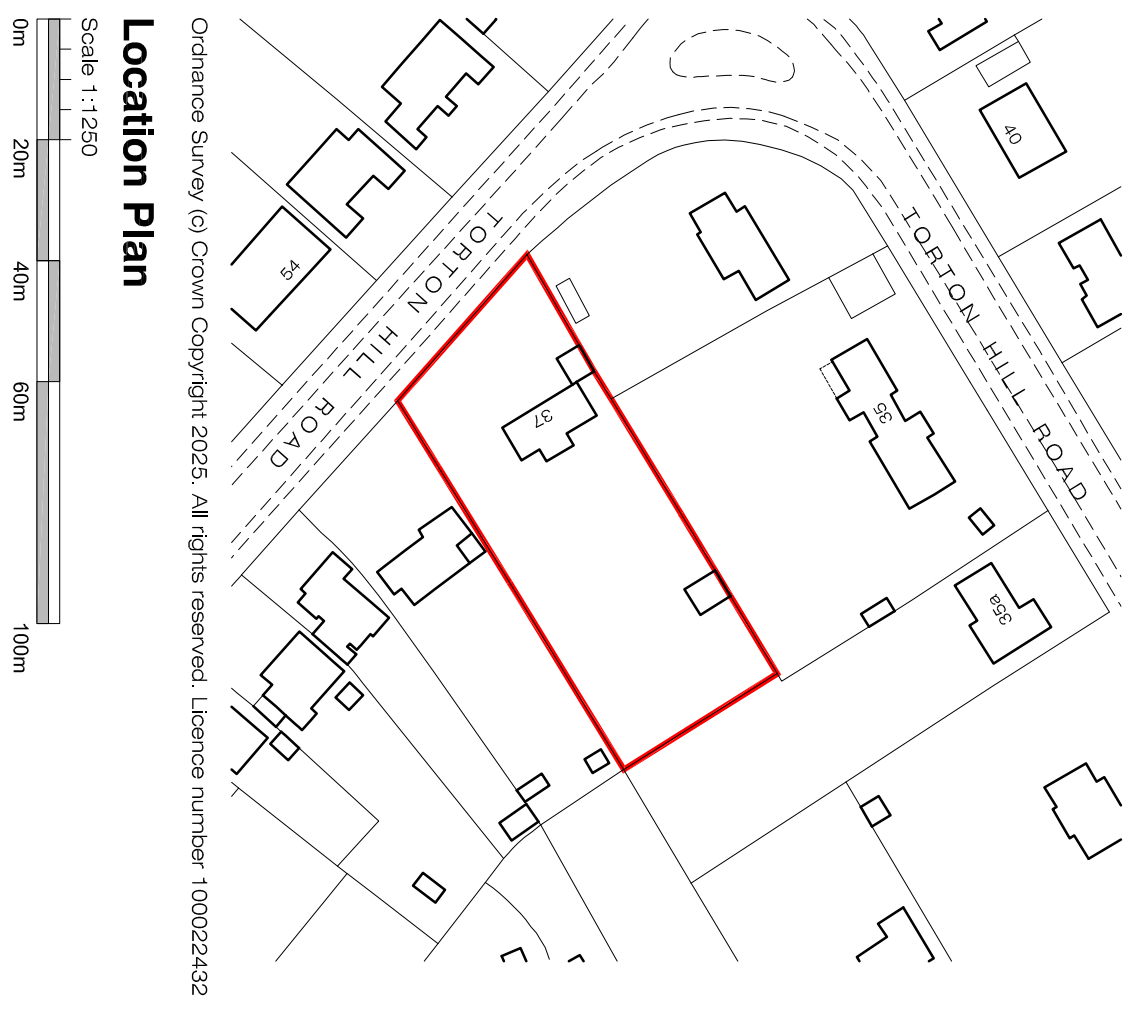[illegible]


Scale 1:1250

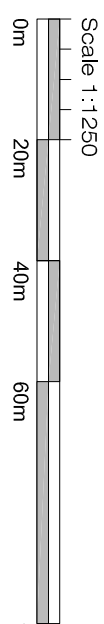

Ordnance Survey (c) Crown Copyright 2025. All rights reserved. Licence number 100022432

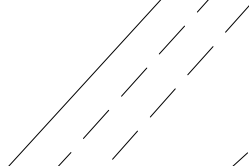

Scale 1:500

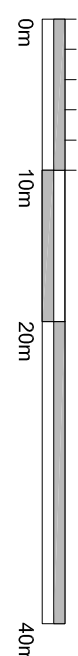[illegible]