



This drawing and its contents are the strict copyright of Architectura Design. No reproduction without permission. Do not scale. Written dimensions to be used where given. All dimensions and details to be checked on site. FOR PLANNING PURPOSES ONLY

Revision A 11/05/2020 Red line amended to suit widened vehicle crossover

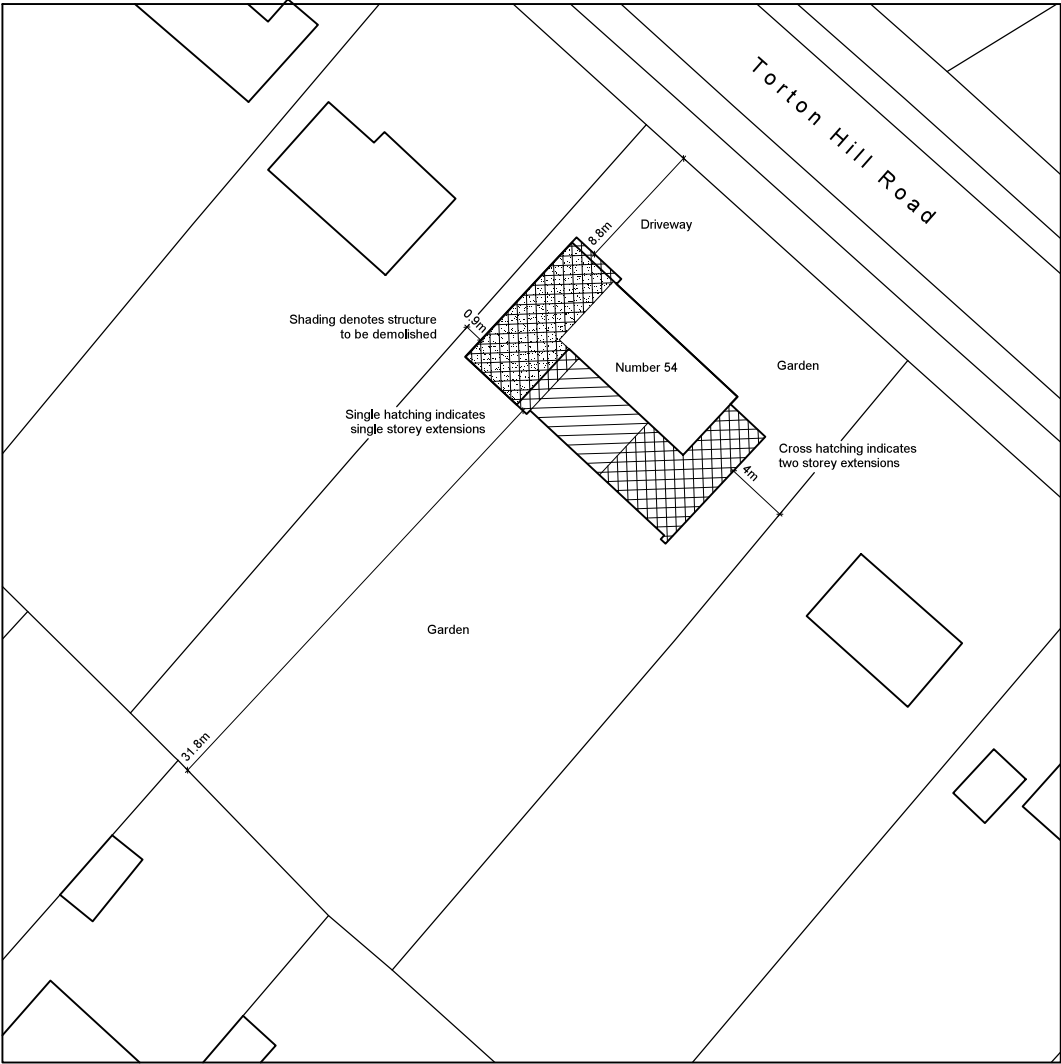

Block Plan
Scale 1 : 5 0 0

Ordnance Survey, (c) Crown Copyright 2019. All rights reserved. Licence number 100022432

 

Location Plan
Scale 1 : 1 2 5 0

Architectura
Architectural Design & Drawing Service

Proposed Extension and Alterations
at 54 Torton Hill Road, Arundel
for Mr and Mrs N Slade

Drawing P03a March 2020 Scale 1:500 & 1:1250 @ A3
Planning Drawing - Block Plan & Location Plan