



WATERSHEDD

GENERAL NOTES:
Do not scale from this drawing.
Check drawing on receipt and immediately report any discrepancies to the Architect.
Verify all dimensions and levels on site prior to construction.
The contents of this drawing are Watershed Developments LTD copyright and shall not be re-used without their written permission.

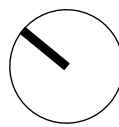

PLANNING

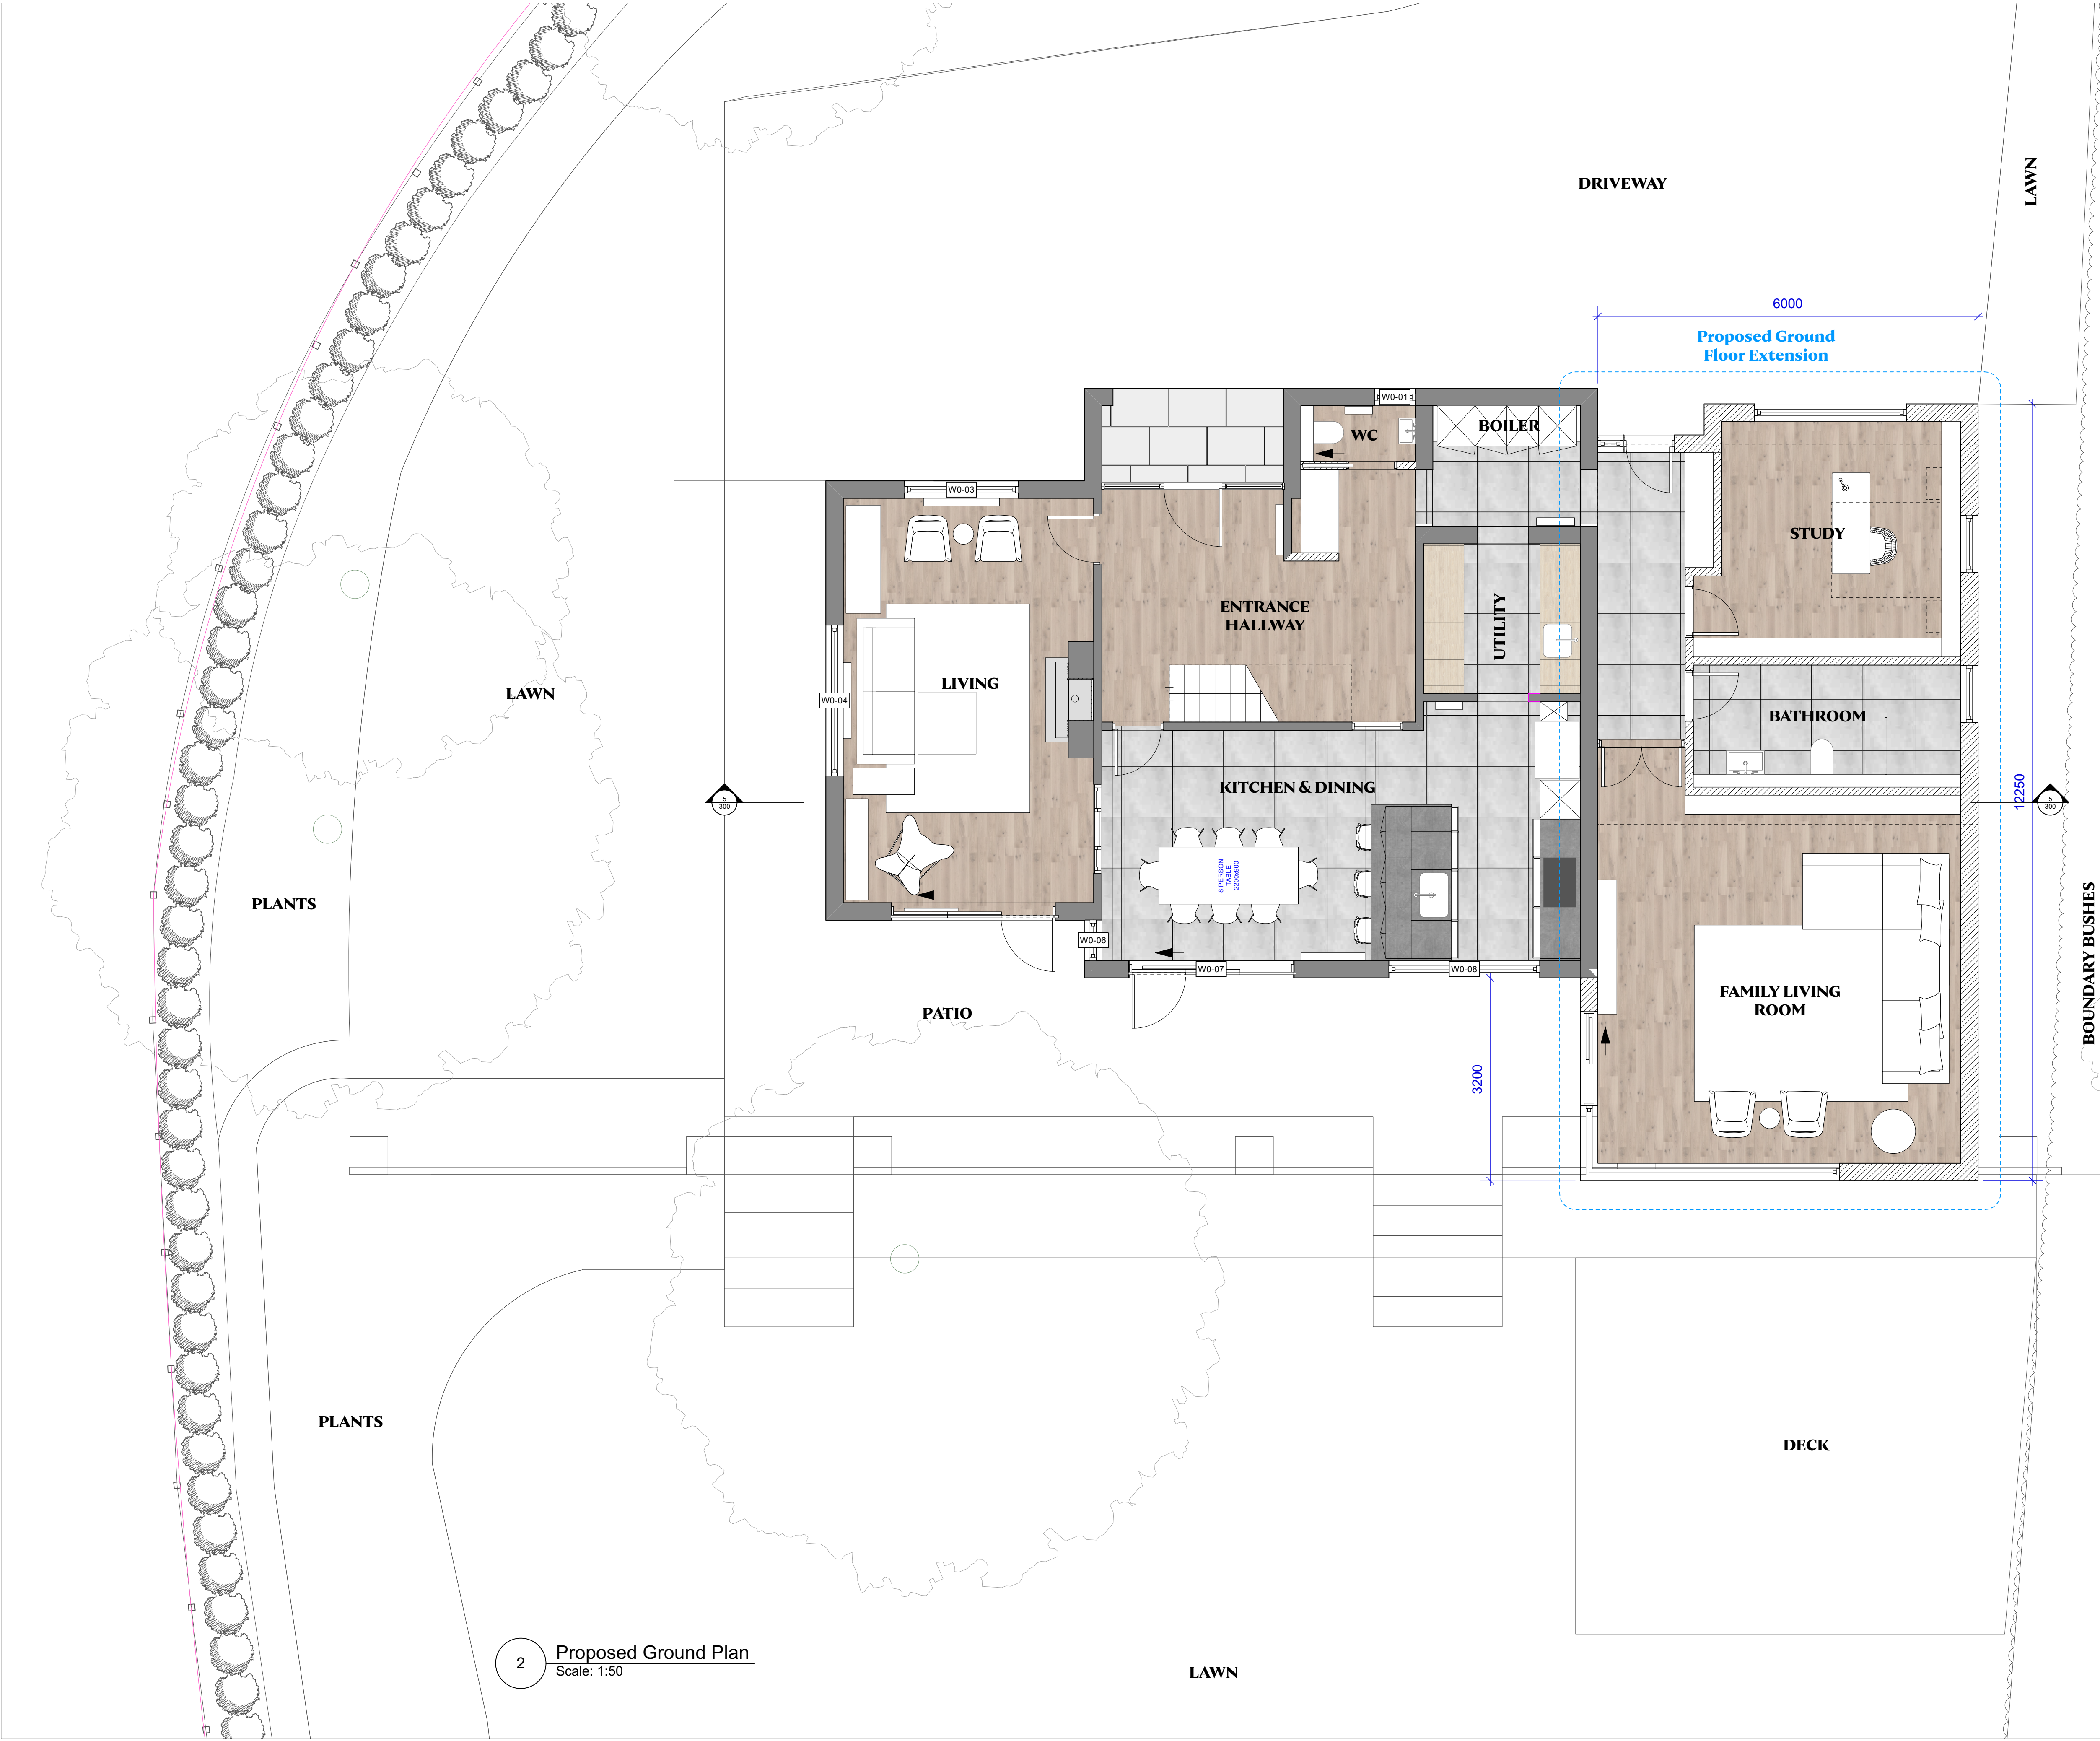

Revisions

Drawing
Proposed Ground Plan

Project
Torton Hill Road

Sheet Number
18005-101

Scale
1:200 @ A1
NTS @ A3

Revision



WWW.WATERSHEDD.COM
STUDIO@WATERSHEDD.COM +44 (0) 207 659 0885

2 Proposed Ground Plan
Scale: 1:50