
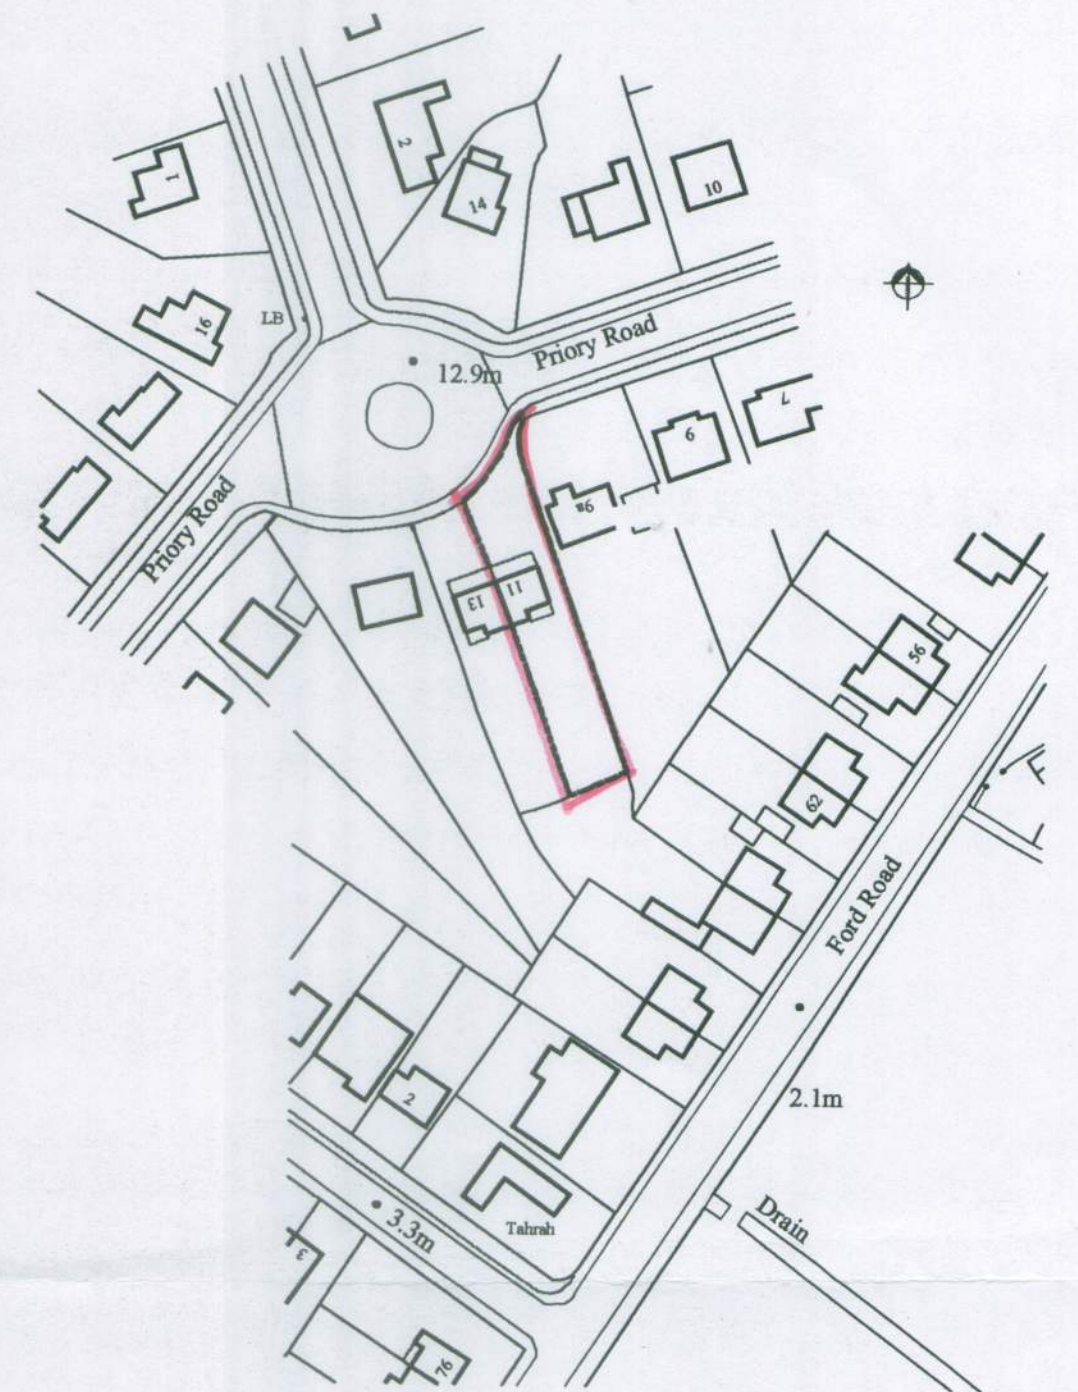


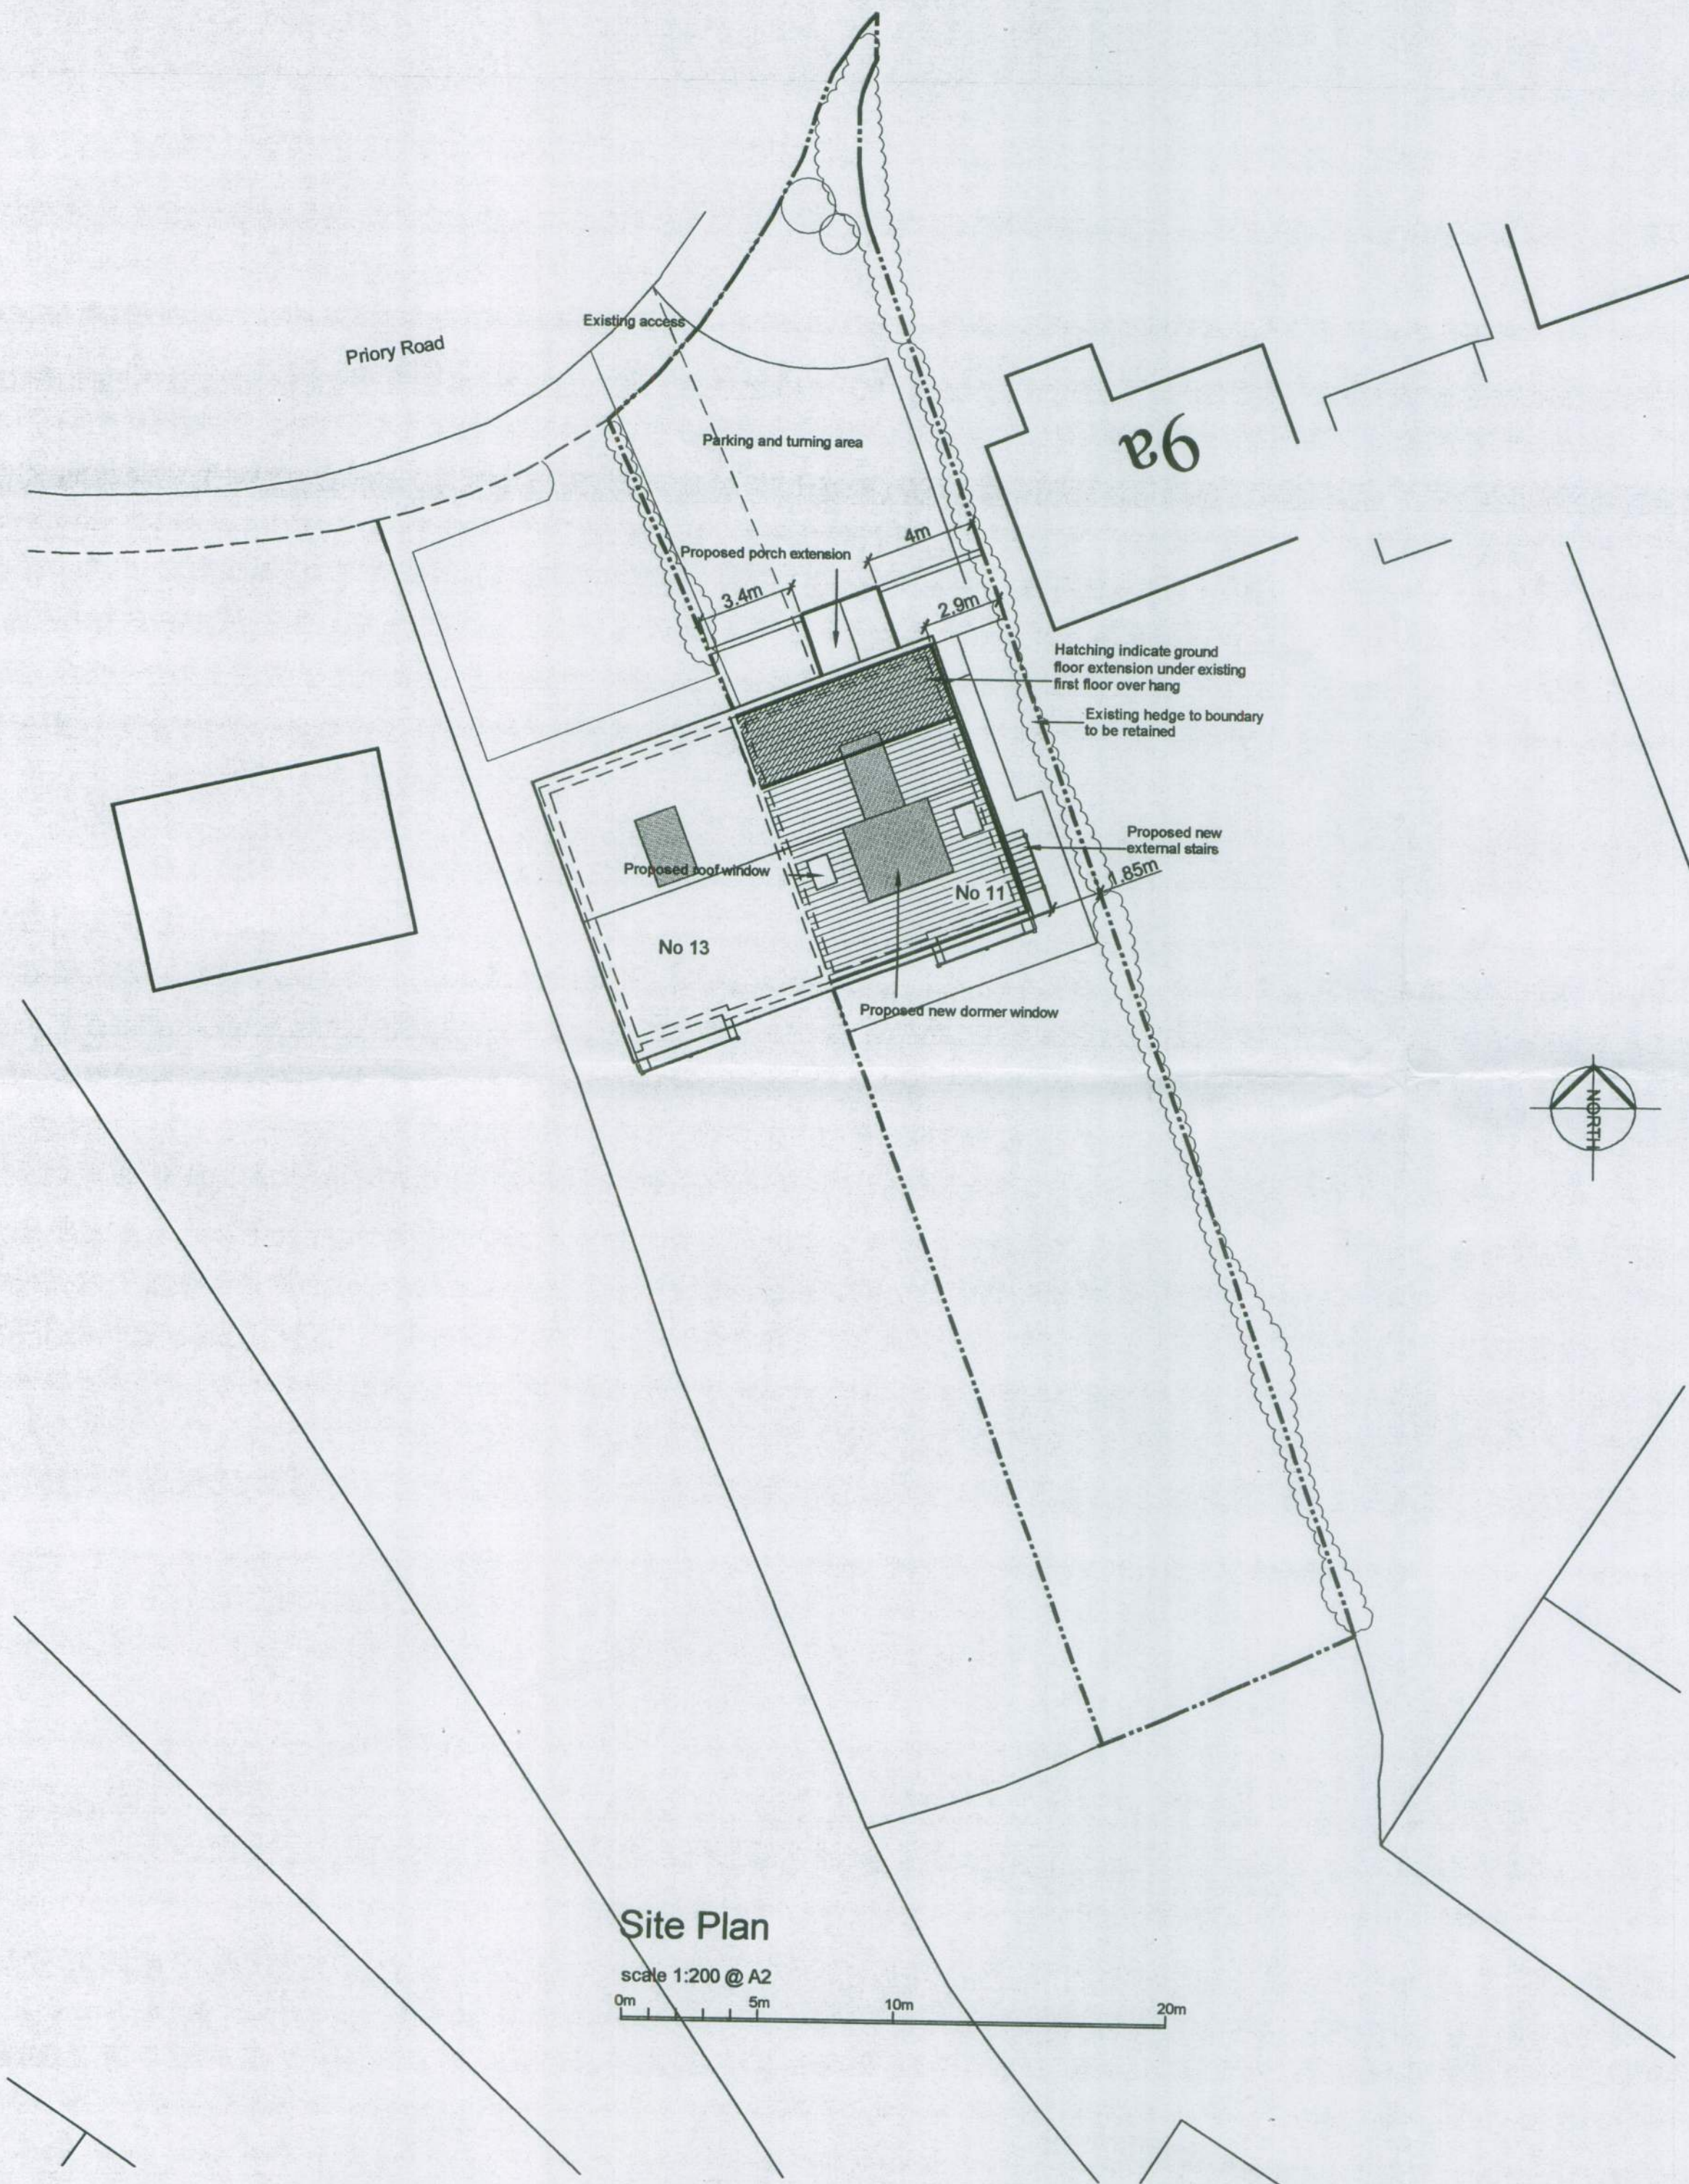

Garry Mount MCIAT
Chartered Architectural Technologist

4A Elm Grove South
Barnham
West Sussex
PO22 0EL

Tel: 01243 850614
email : garrymount@gmail.com

Rev A Porch extension and rear dormer amended and additional velux window added

Feb 2015

REVISION

PROJECT
Proposed extension and alterations to
11 Priory Road, Arundel

SUBJECT
Block Plan and Location Plan

SCALE	DATE	DRAWING No	Rev
DRAWN	CHECKED	2014 / 37 / 03	A