

~~1100~~

- 1250


NEW DROPPED KURB
TO EXISTING ACCESS

Driveway

Patio

Lawn

- DO NOT SCALE OFF THIS DRAWING EXCEPT FOR PLANNING PURPOSES
- CHECK ALL DIMENSIONS ON SITE BEFORE ANY WORK IS COMMENCED
- ALL GOODS MATERIALS AND WORKMANSHIP MUST CONFORM WITH CURRENT BUILDING REGULATIONS, BRITISH STANDARDS AND CODES OF PRACTICE
- COPYRIGHT OF THIS DRAWING IS RETAINED BY THE ARCHITECT AND IT MUST NOT BE REPRODUCED WITHOUT WRITTEN CONSENT

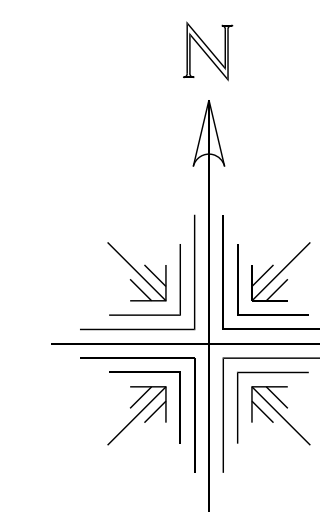

 folkes architects

The Old Forge
6 Church Street
Storrington
West Sussex
RG20 4LA

t. 01303 868629
info@folkesarchitects.co.uk

Mr & Mrs Folkes

50 Torton Hill Road
Arundel
West Sussex
BN18 9HH

Proposed Site Plan

PLANNING

JOB NO.	DRAWING NO.	REVISION
-	2.06	A