


COLOUR PALLETS

BUILDING COLOURS

F&B - Wimbourne White

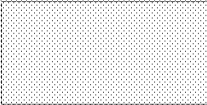


- Painted rendered walls

F&B - Hague Blue



- Window frames, Doors, door frames and decorative brickwork

F&B - Off Black

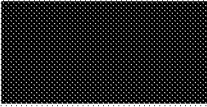



- Building plinth

SIGNAGE COLOURS

F&B - Hague Blue



Gold Leaf

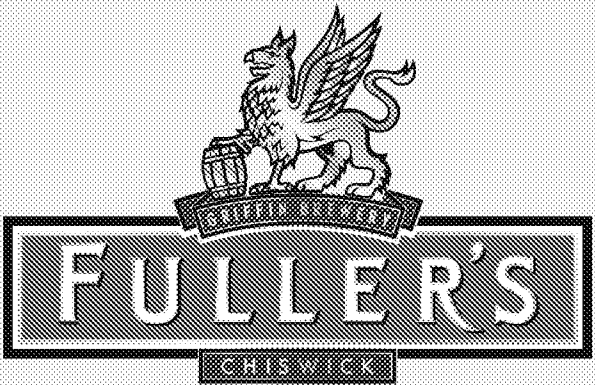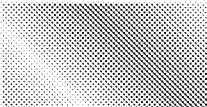

THE SWAN

Arundel



No. 24956plD1

Client Fulham

Created 10-02-18

Amend KLV

Typeface Minion Pro

Issue 4

Project The Swan

Designer KT

Date 26-02-18

Colours



ARUNDEL COUNCIL 4829184

Location Arundel

Approved Julie B

Approved JP

Decorating




Omega Signs Limited



THE SWAN

Sign A1 -
1 No. signwritten house name to front elevation
with two LED floodlights.
Size: 1400mm wide
Scale: 1:20

THE SWAN

Sign A2 -
1 No. signwritten house name to side elevation
with two LED floodlights.
Size: 1600mm wide
Scale: 1:20




Sign B -
2No. Cartouche with LED floodlight.
Size: 825mm
Scale: 1:20



Sign D -
1No. Signwritten displays in
Hague Blue direct to wall
Size: 1200mm x 1180mm
Scale: 1:20

...PUB...
RESTAURANT


Bedrooms

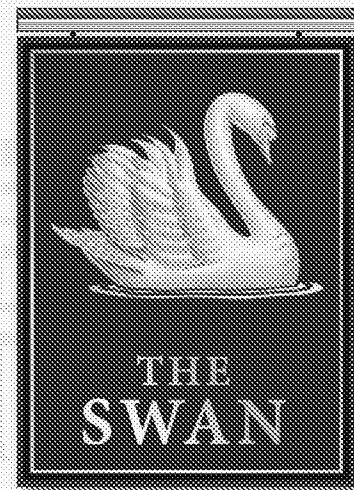

Sign C -
1No. Pictorial sign fixed to existig bracket
Size: 900mm x 1200mm
Scale: 1:20

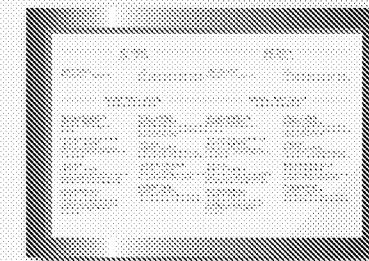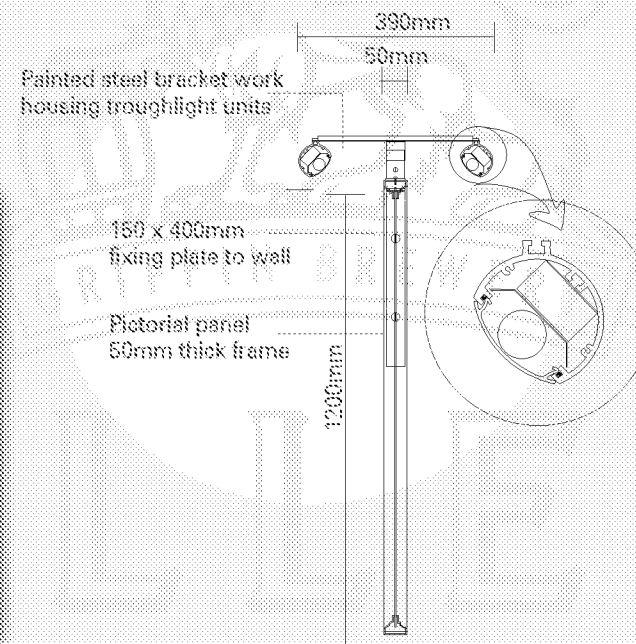


Sign E -
2No. Brass
Menu holder.
Size: A3
Scale: 1:10

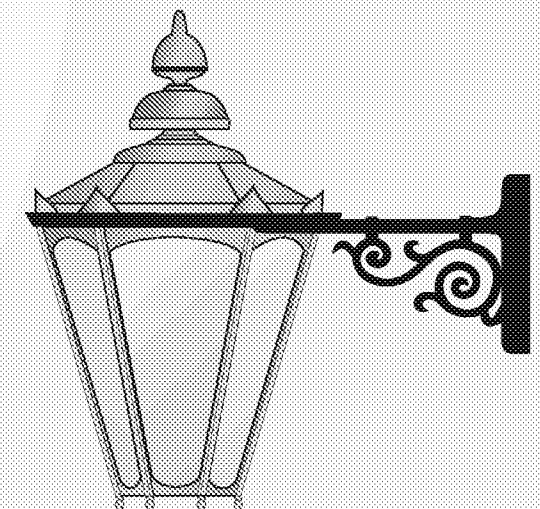

Sign F -
8No. Brass
lanterns
Size: 380mm x 660mm
Scale: 1:10



 

Approved Account Leads 1/27/16




Omega Signs
the sign of excellence



Omega Signs®
the sign of excellence

EXISTING ELEVATIONS

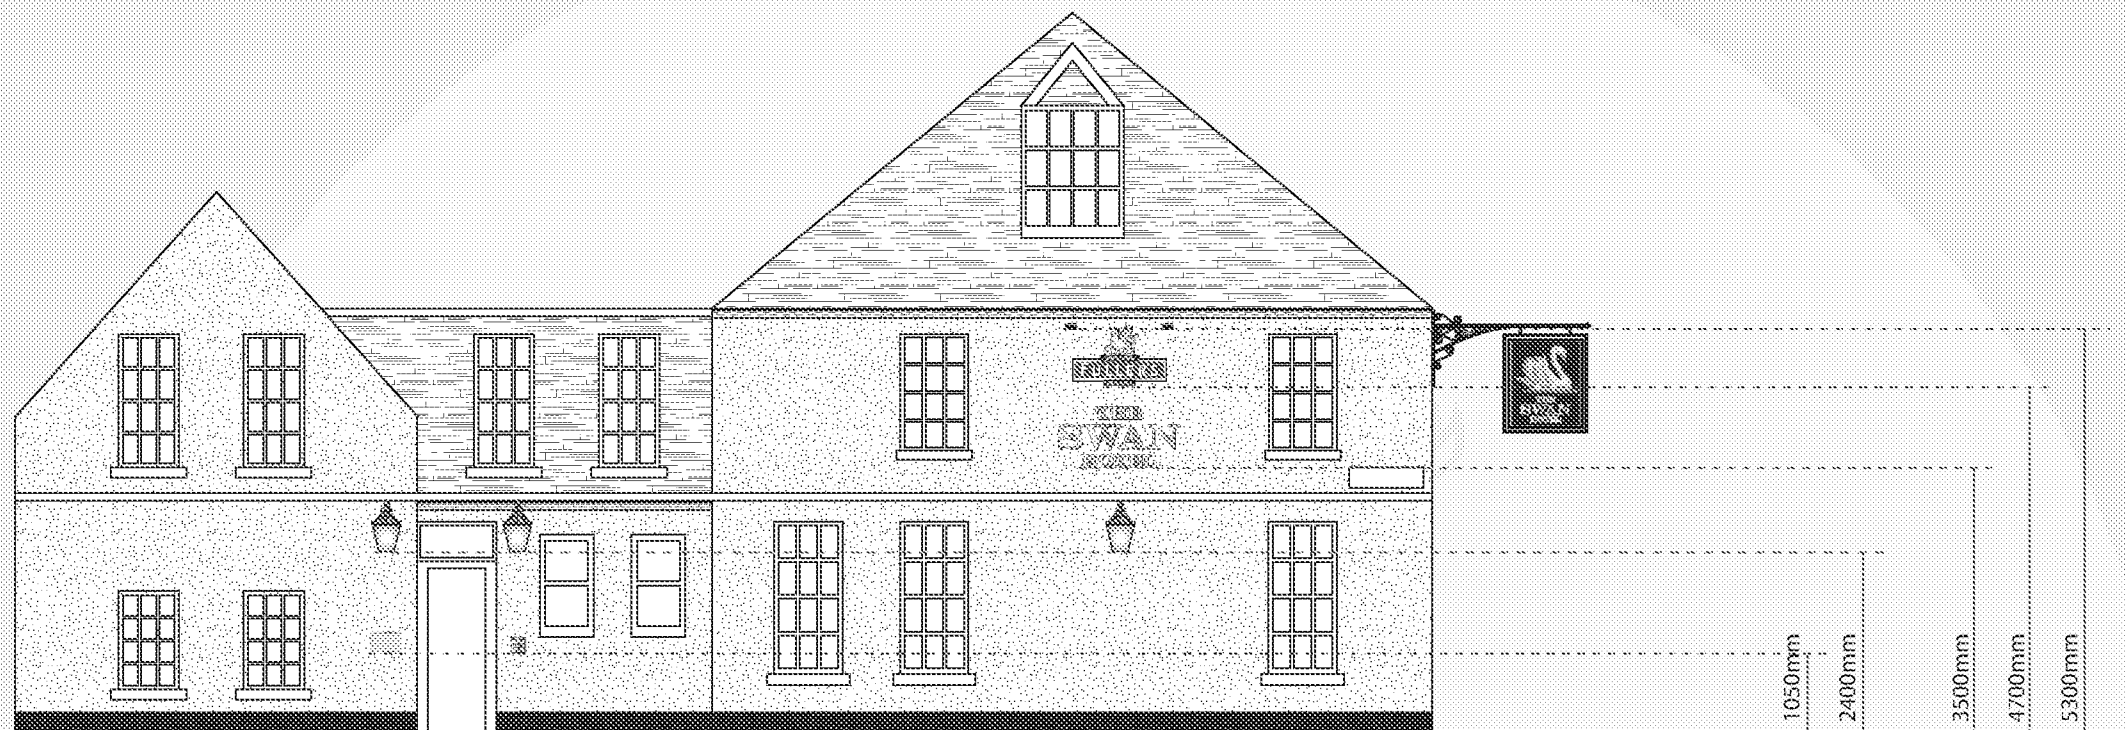

SCALE 1 : 100 0m 1m 2m 3m 4m 5m
SCALE 1 : 1 0mm 10mm 20mm 40mm
@A3

No. 21050p101

Client: Hubbar

Created: 10-02-18

Amend: KLV

Typeface: Minion Pro

Omega Signs Limited

Issue: 1

Project: The Swan

Designer: KT

Date: 25-02-18

Colours:


Omega Signs Limited



Omega Signs[®]

the sign of excellence



SCALE 1 : 500
SCALE 1 : 1
@A3

0m 5m 10m 20m 30m 40m 50m
0m 10mm 20mm 40mm 60mm 80mm 100mm

No. 21050p101

Client: Hublin

Created: 10-02-15

Amend: FLV

Typeface: Minion Pro

Issue: 1


Designer: KT

Date: 25-03-15


Approved: JLB

Location: Arundel

Approved: Julie B

Approved: JP


Omega Signs Limited
Copyright © Omega Signs 2017

Omega Signs Limited


Omega Signs

the sign of excellence