

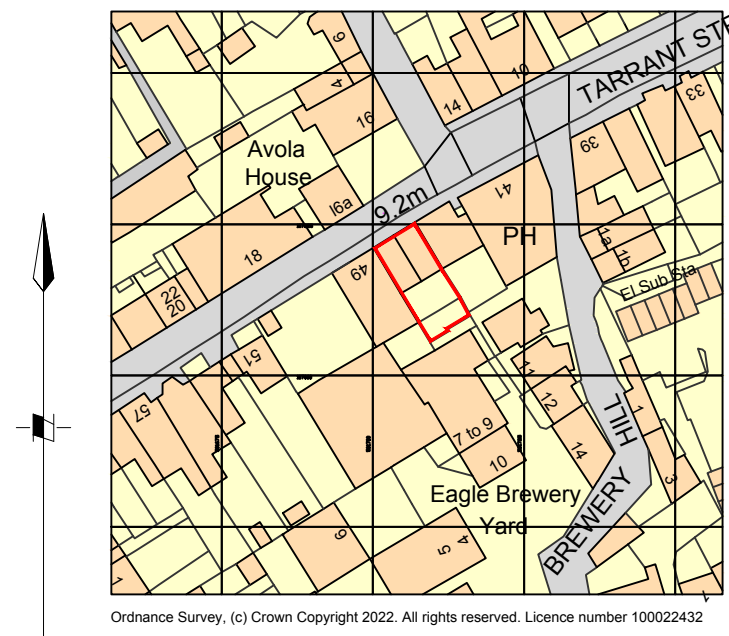


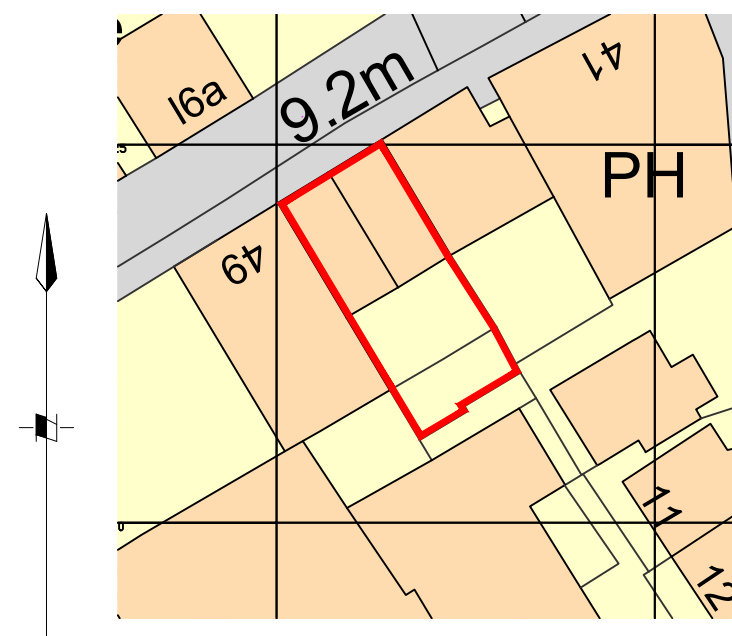



Location Plan

1:1250 @ A3

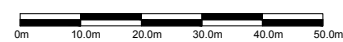


Ex Block / Site Plan

1:500 @ A3

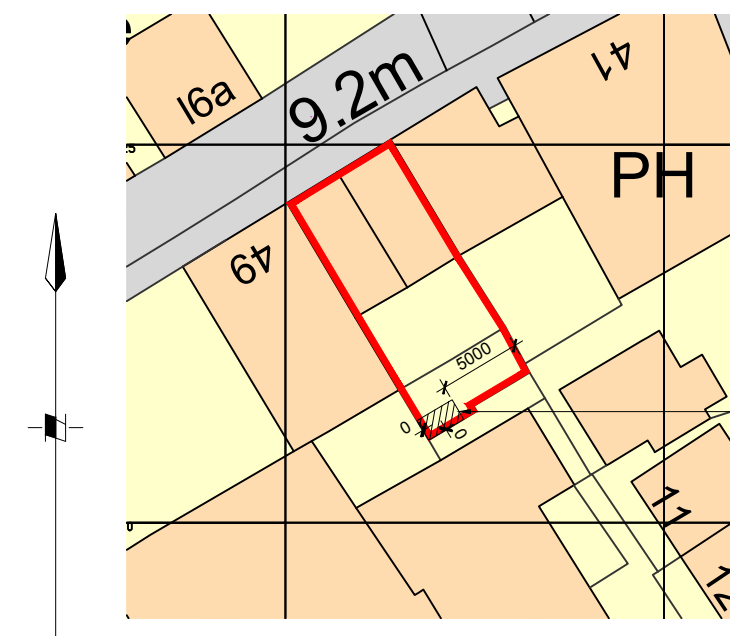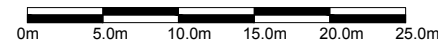

Pr Block / Site Plan

1:500 @ A3

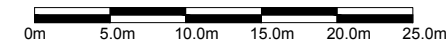


Location of proposed garden room shown hatched.



Location of new Garden Room (by cone)

Refer to drawings 0364 / 101 & 102 for details.

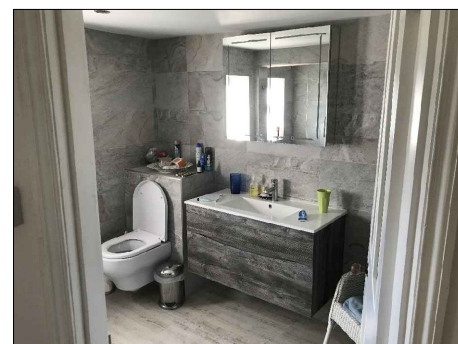

Family Bathroom (2nd flr)

Refer to drawings 0364 / 104 for details of new H/L branch pipe.



Main Bedroom (3rd flr)

Refer to drawings 0364 / 102 & 103 for details of relocated partition / door.



Location of new En-suite

Refer to drawings 0364 / 102 & 103 for details. Rotten post shown to be replaced.

client	project	drawing	date	drawn	drawing no	revision
Chris Thornton	New Garden Room & En-suite at The Old Brewery, 45-47 Tarrant St Arundel, BN18 9DJ	Location Plan + Photographs	Feb 22	pd	0364 / 100	-
			scale	CAD file name:		
			1:1250, 1:500 @ A3			

No dimensions to be scaled from drawing except for planning purposes. The contractor should check all dimensions on site.

Peter Davey Ltd
construction consultants

49 Park Drive
Rustington
West Sussex BN16 3DY
Tel: 01903 773105
Mob: 07941 402217
Email: peterdavey67@btinternet.com