






1

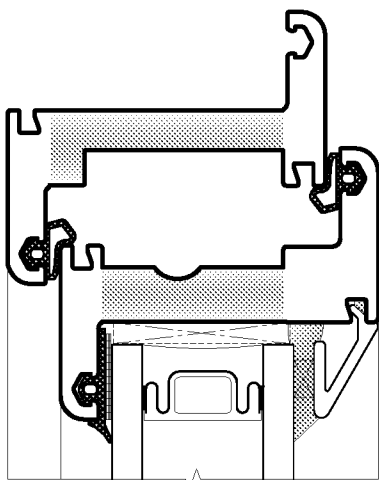


2

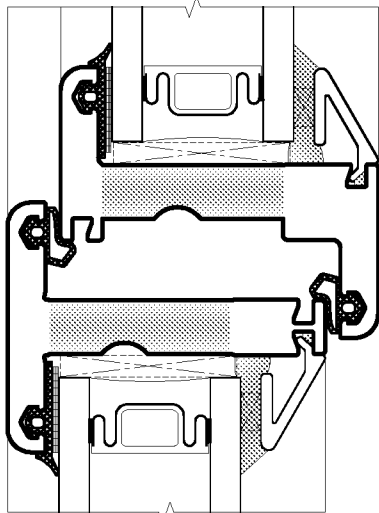


3

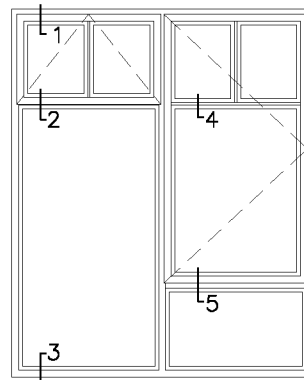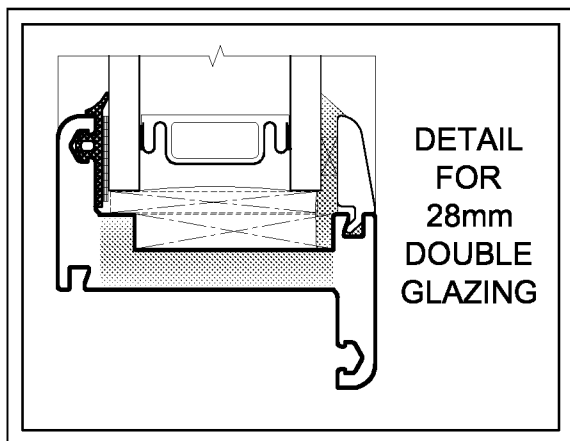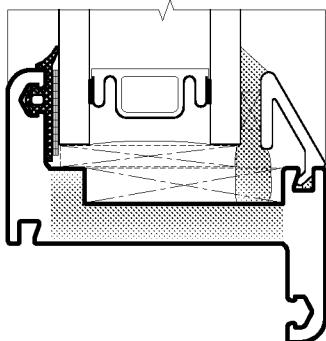


4

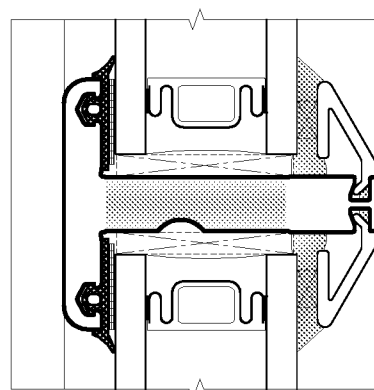


5

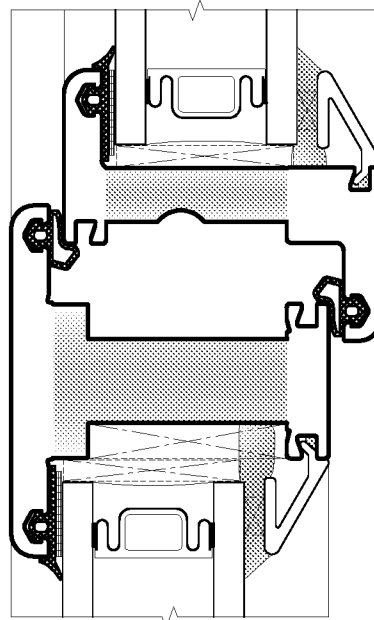


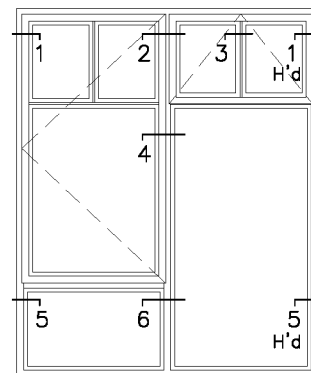


1

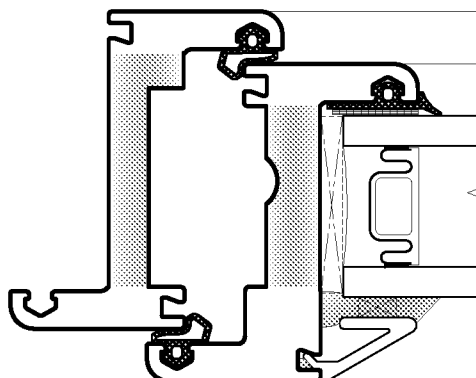


2

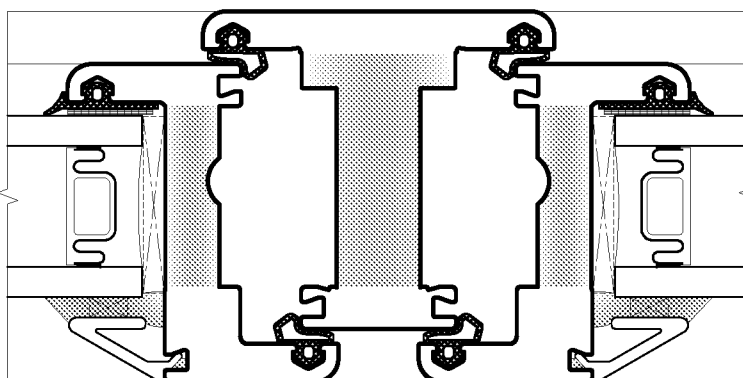


3

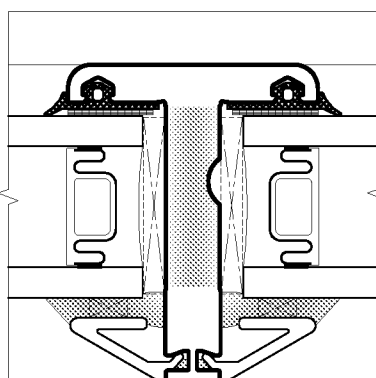


4






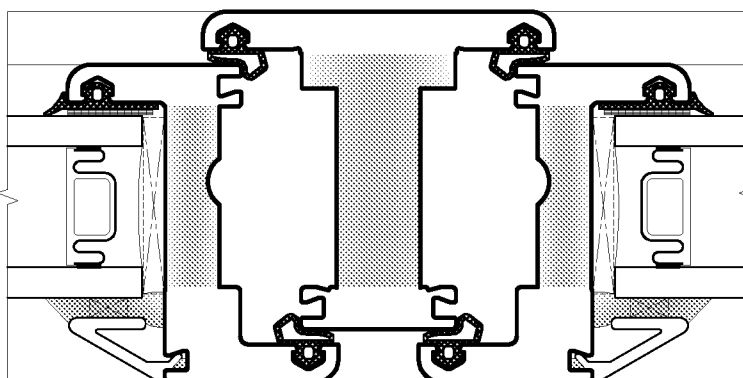


5


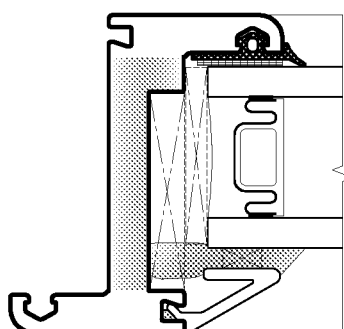


6


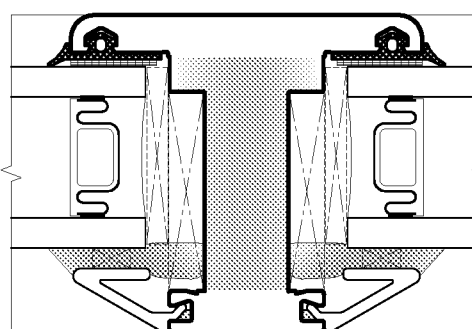


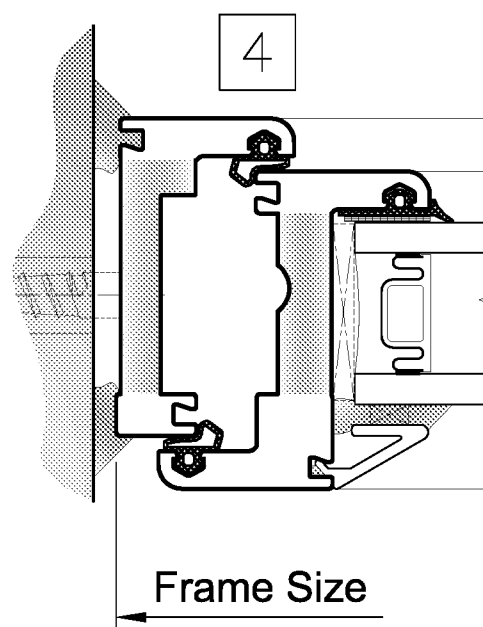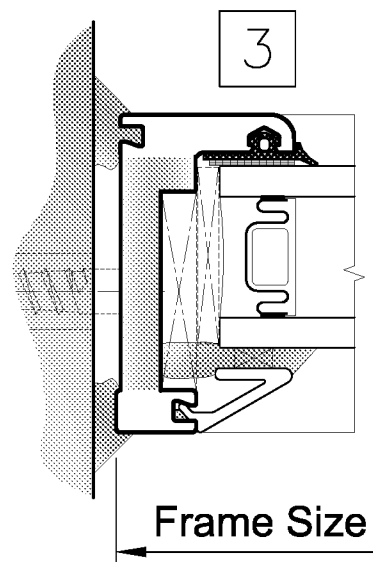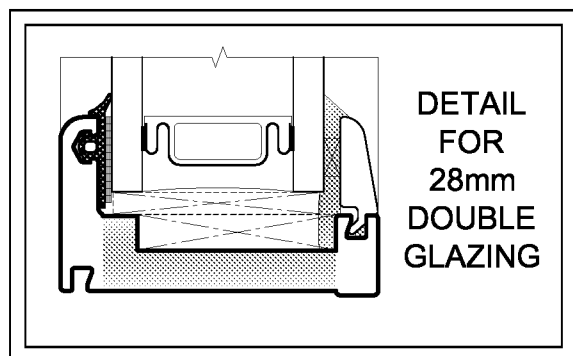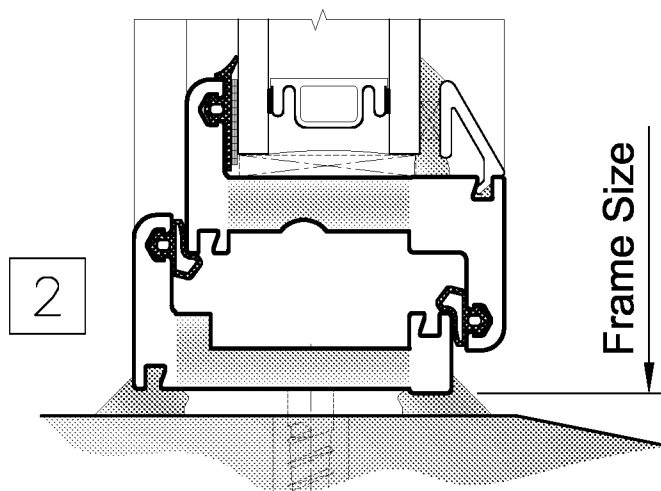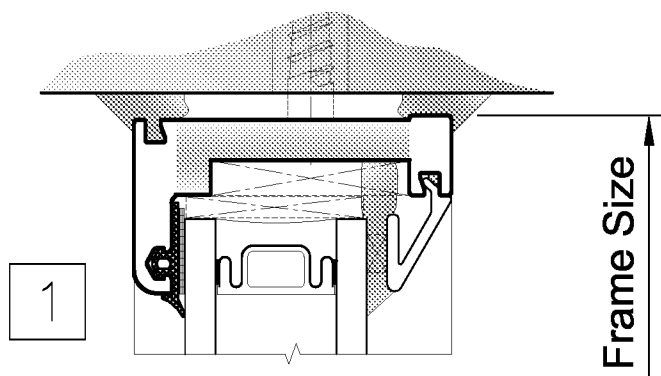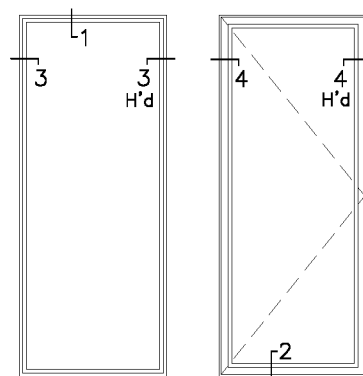

1

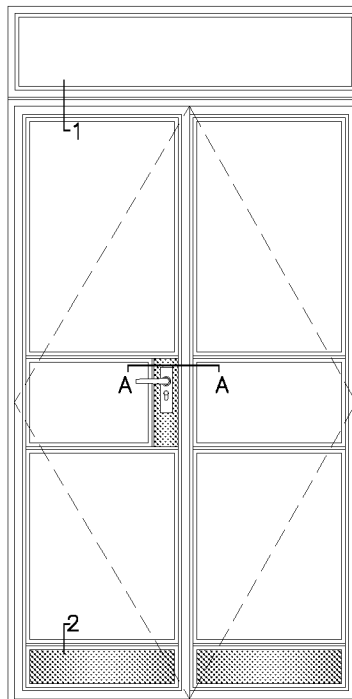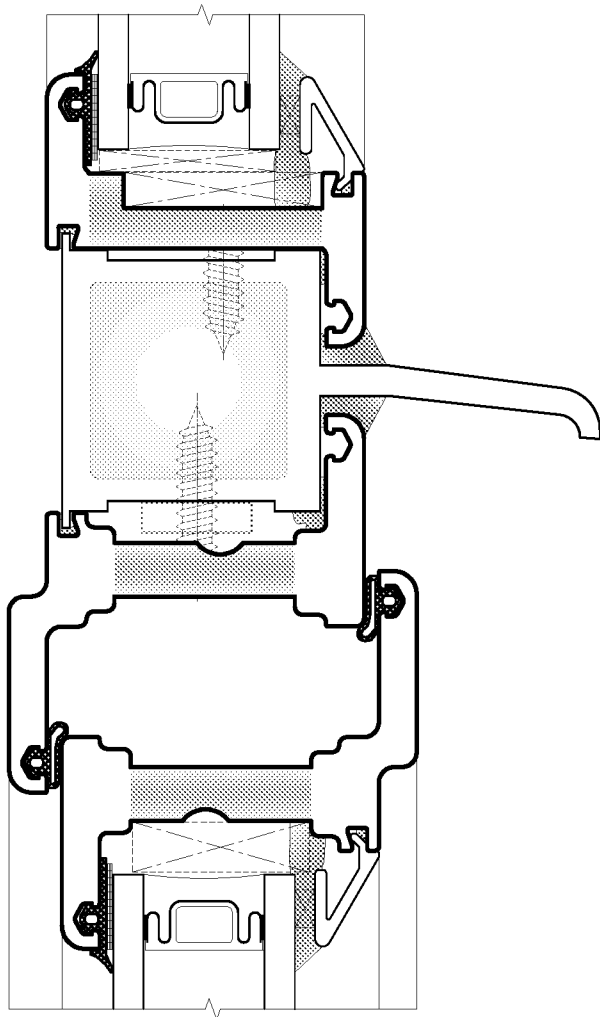

2

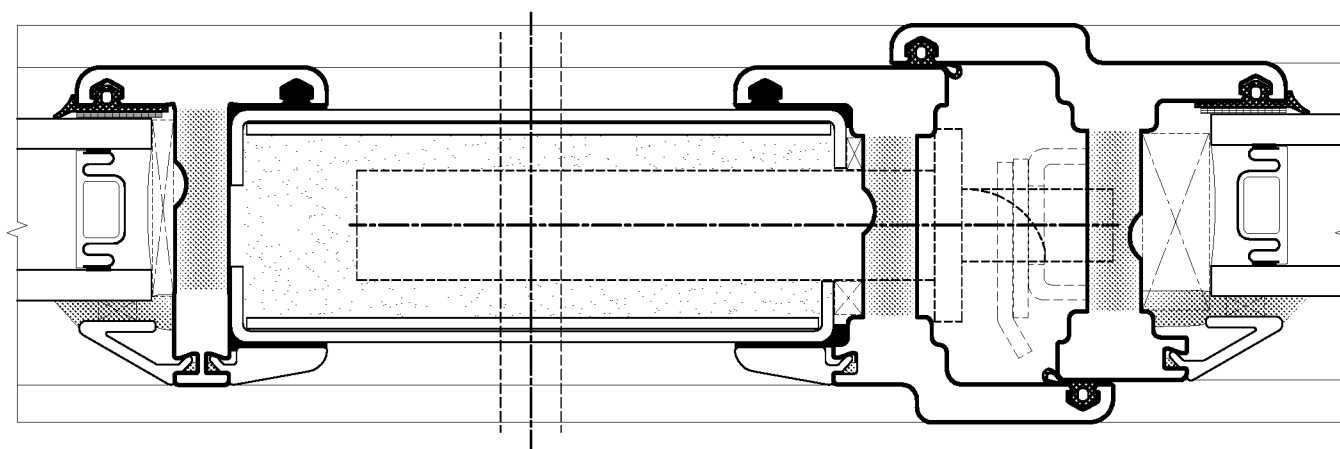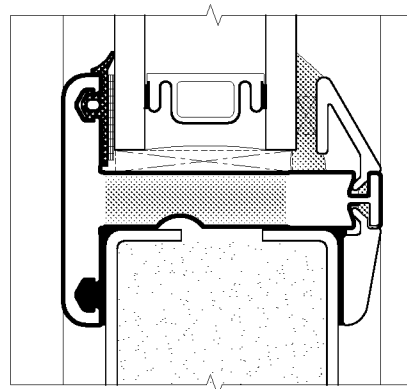

SECTION A-A

GOVETTE
 Windows Limited

159a Godstone Road
 Whyteleafe Surrey,
 CR3 0EH

Tel: 020 8668 1466
 Fax: 020 8668 1466
 Mobile: 0973 529037

Date: DECEMBER 2010

Scale: DETAILS FULL SIZE @ A4


Title: SYSTEM AG210
 DOOR & TRANSOM SECTIONS

Scaling Check Grid
 0 5 10 15 20 25 30 mm

Info Sheet No:

AG041

Rev:

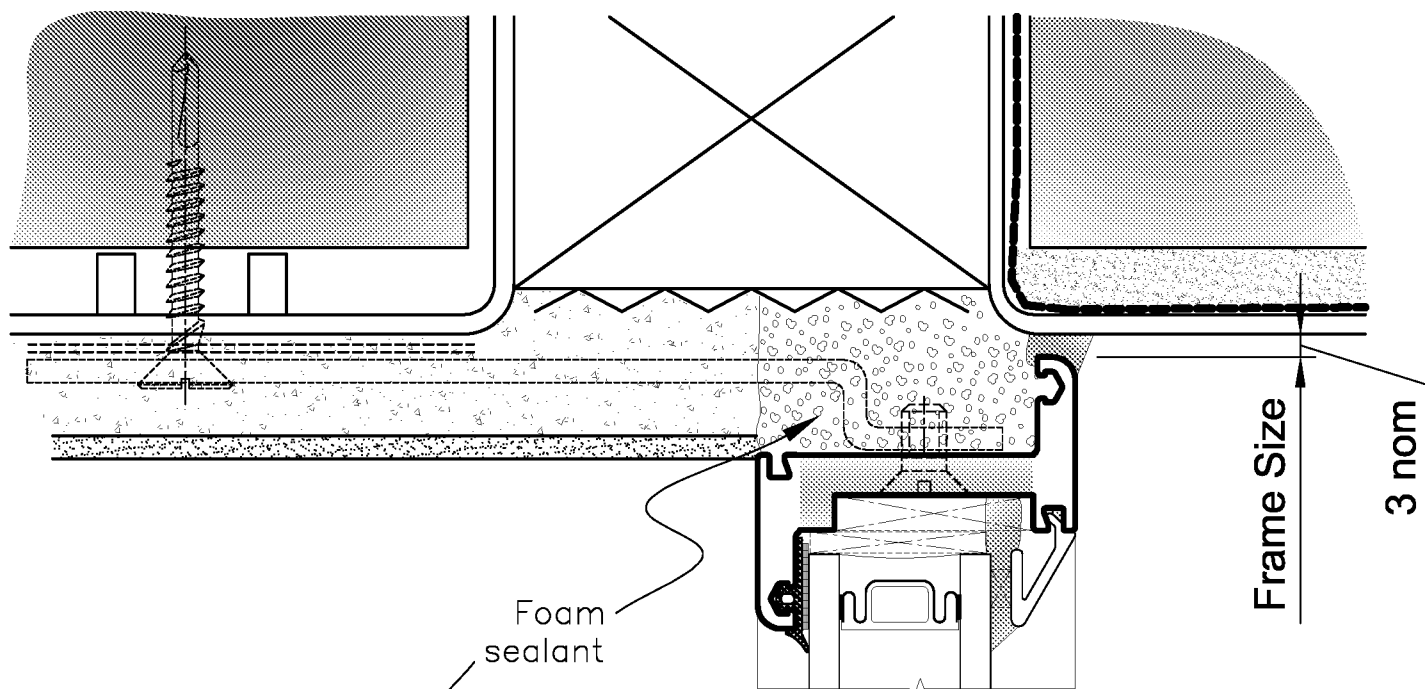


Foam
sealant

Fixing Lug

Frame Size


3 nom

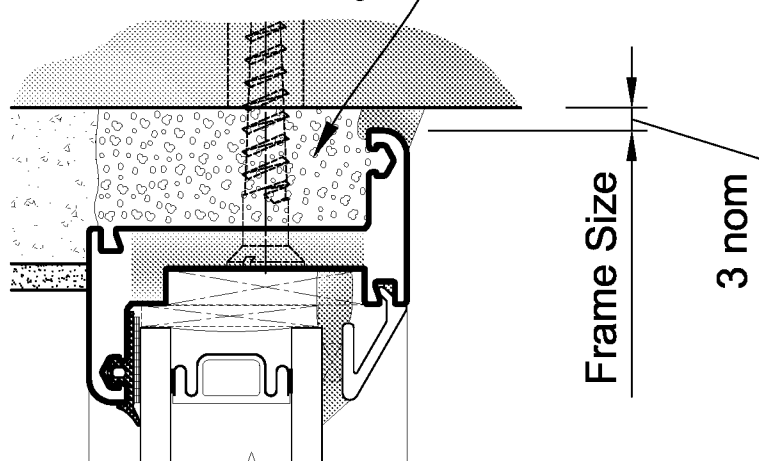

Direct Fix

Frame Size



3 nom

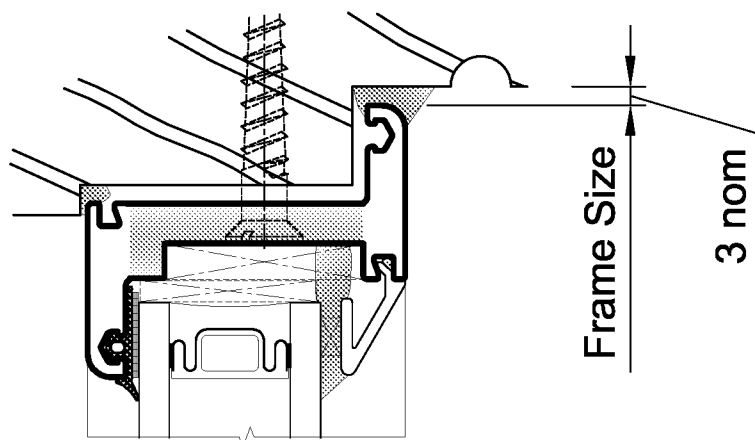


Timber Sub-frame

Frame Size


3 nom

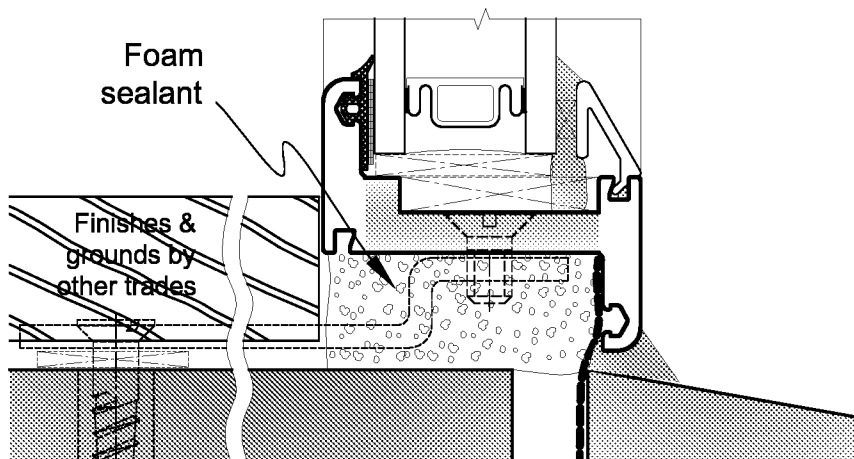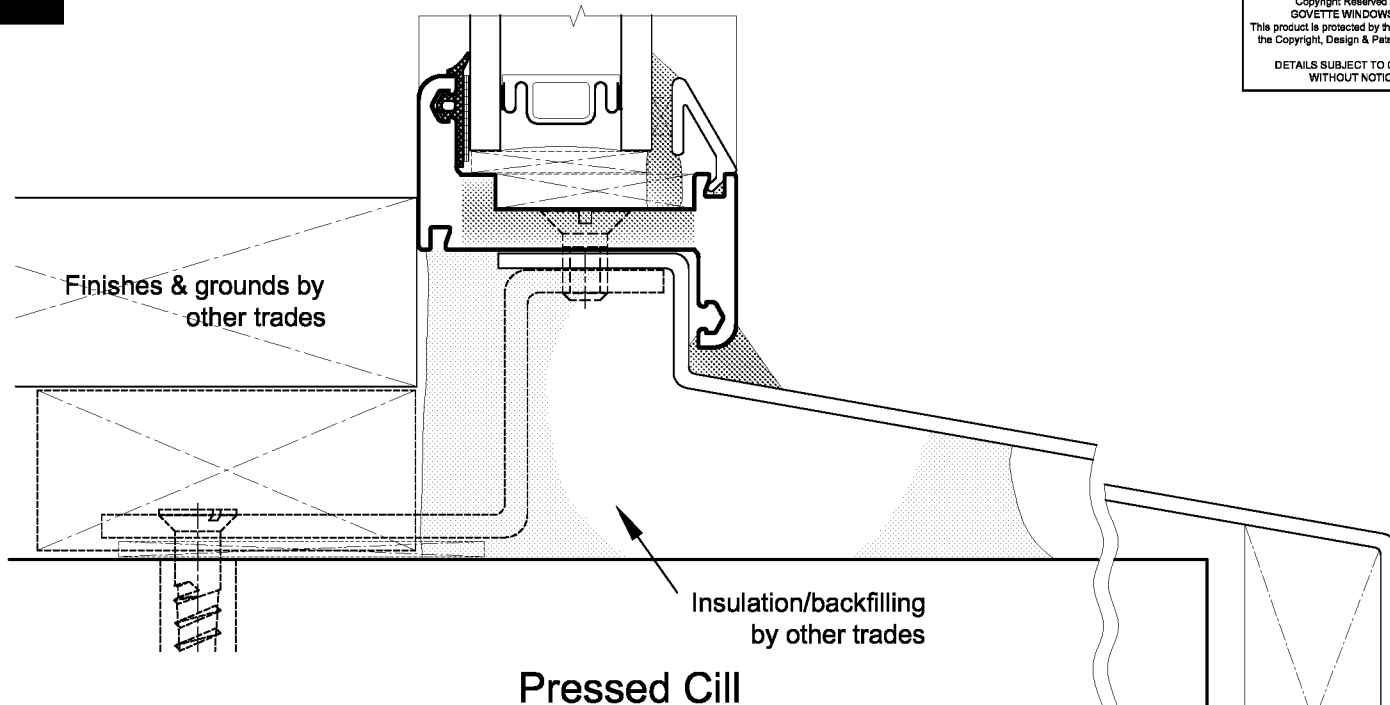

Fixing Lug

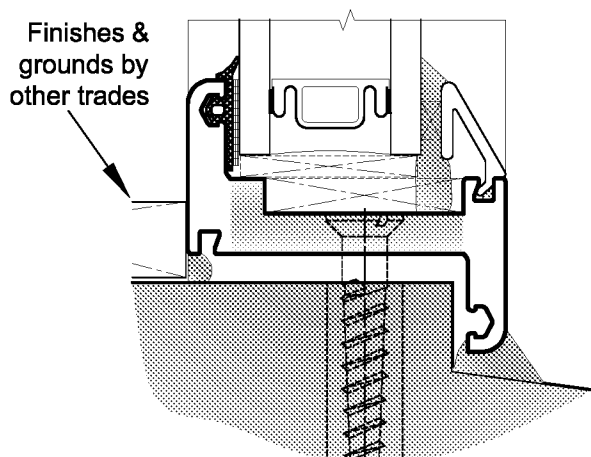

Direct Fix

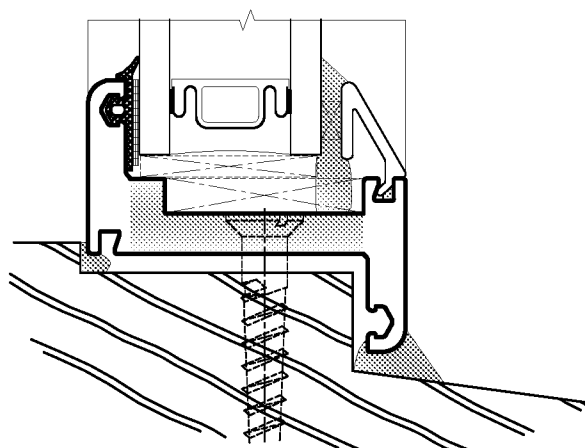

Timber Sub-frame