
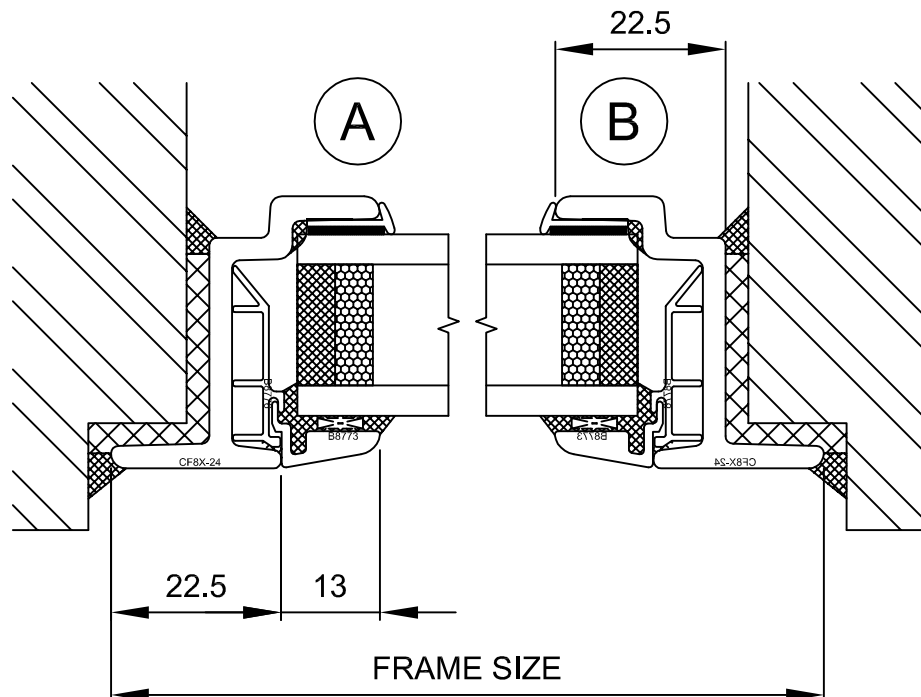
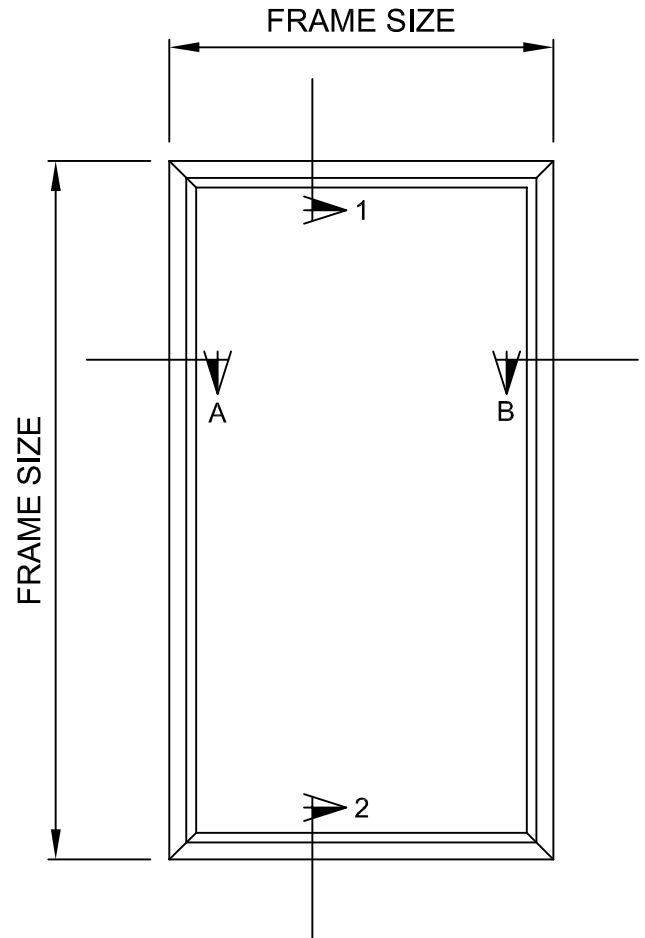


EB24 'C' RATED LONG LEG WINDOW FIXED LIGHT SECTIONS

DOUBLE GLAZED UNIT SIZE = 24mm

WINDOW DEPTH = 36mm

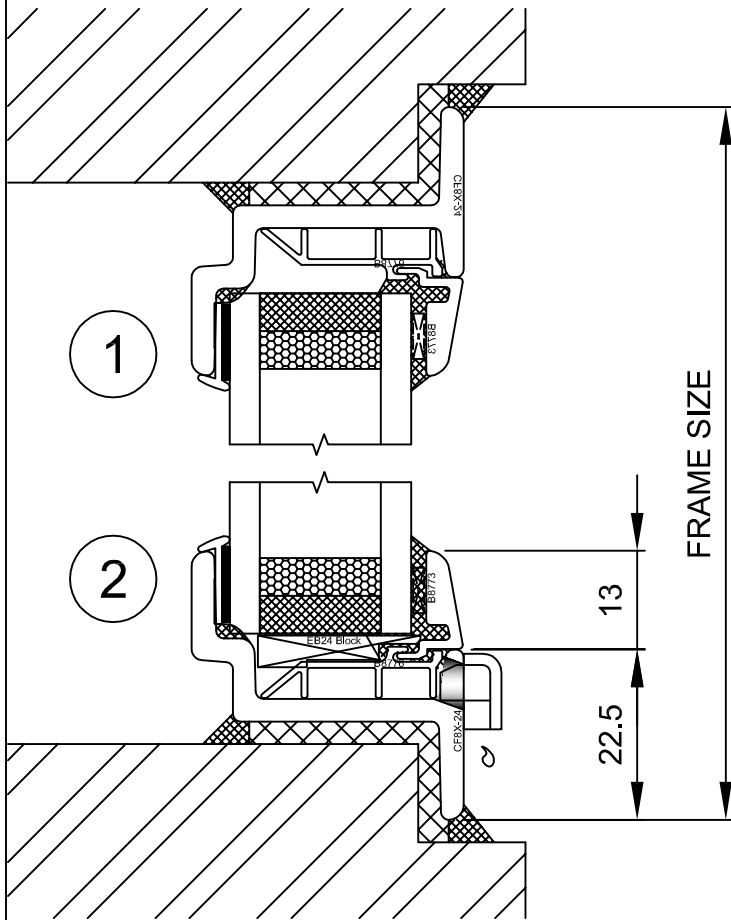

CLEMENT

CLEMENT WINDOWS LTD
CLEMENT HOUSE
HASLEMERE, SURREY, GU27 1HR
T: 01428 643393 F: 01428 644436

Copyright Reserved 2014,
CLEMENT WINDOWS LTD

This product is protected by the provisions of the Copyright, Design & Patents Act 1988

EMAIL: info@clementwg.co.uk
WEBSITE: www.clementwindows.co.uk

DETAILS SUBJECT TO CHANGE WITHOUT NOTICE

DATE: 06 JANUARY 2014

SCALE @ A4: 1:1 & 1:10

DRAWING TITLE:

EB24 'C' LL FIXED LIGHT

CLIENT:

DRAWING No.

EB02

REVISION: