

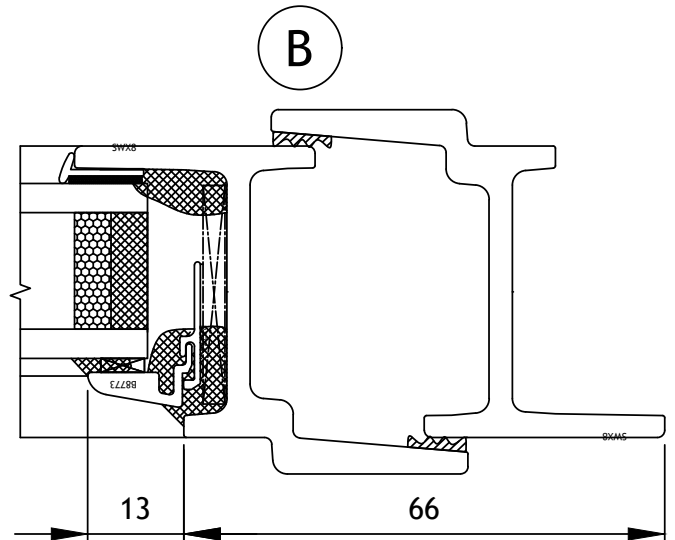
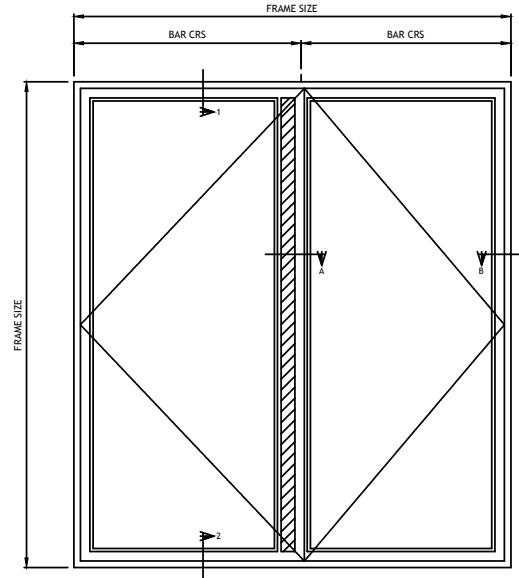


EB24 MULTIPOINT LOCKING OPEN OUT DOOR

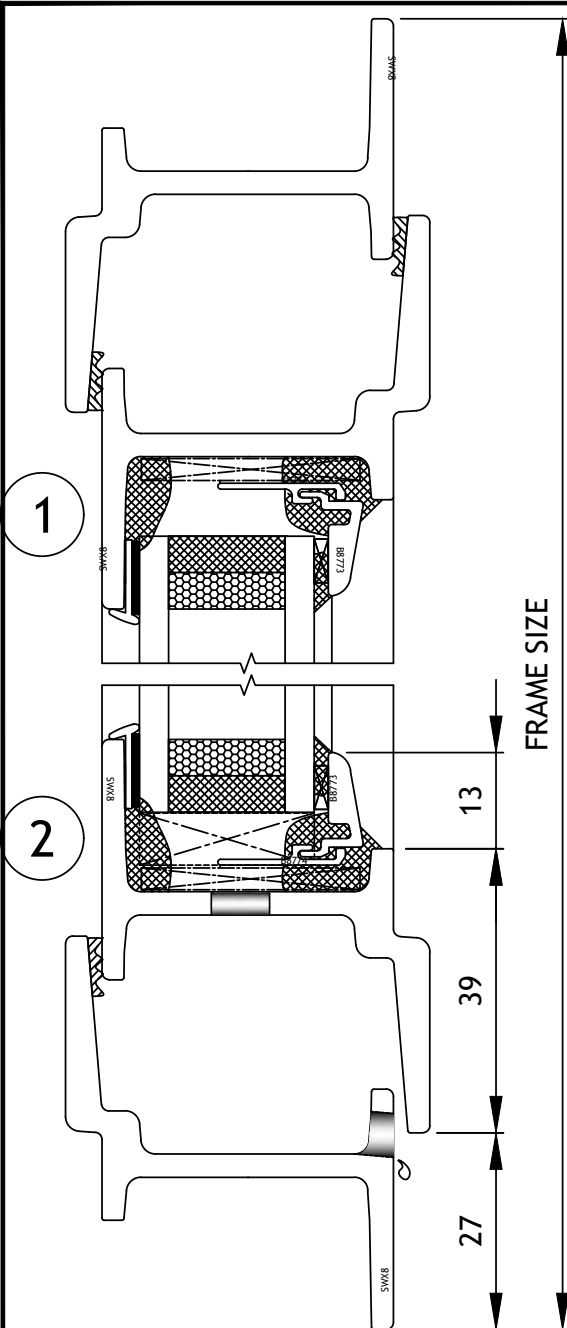

152.5 INSIDE SIGHTLINE

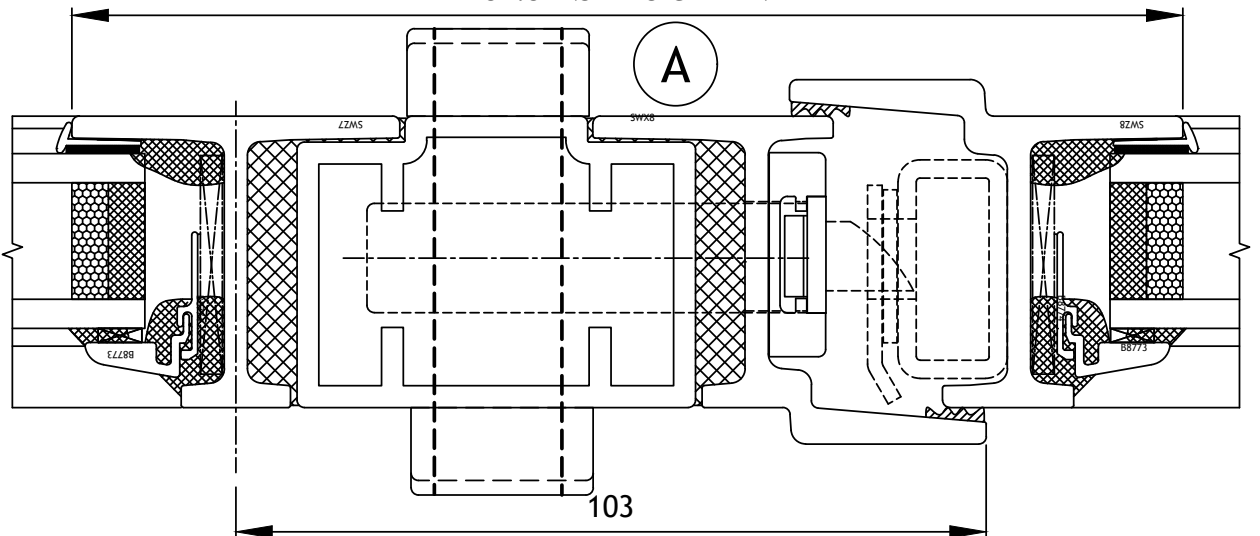

CLEMENT
creating light...beautifully

Copyright Reserved 2013,
CLEMENT WINDOWS LTD
This product is protected by the provisions of the Copyright, Design & Patents Act 1988

EMAIL: info@clementwg.co.uk
WEBSITE: www.clementwindows.co.uk

DETAILS SUBJECT TO CHANGE WITHOUT NOTICE

DATE: 08/03/17

SCALE @ A4: 1:1 & 1:30

DRAWING TITLE:
EB24 M.P. Locking Door

CLIENT:

DRAWING No.

EB08

REVISION: