
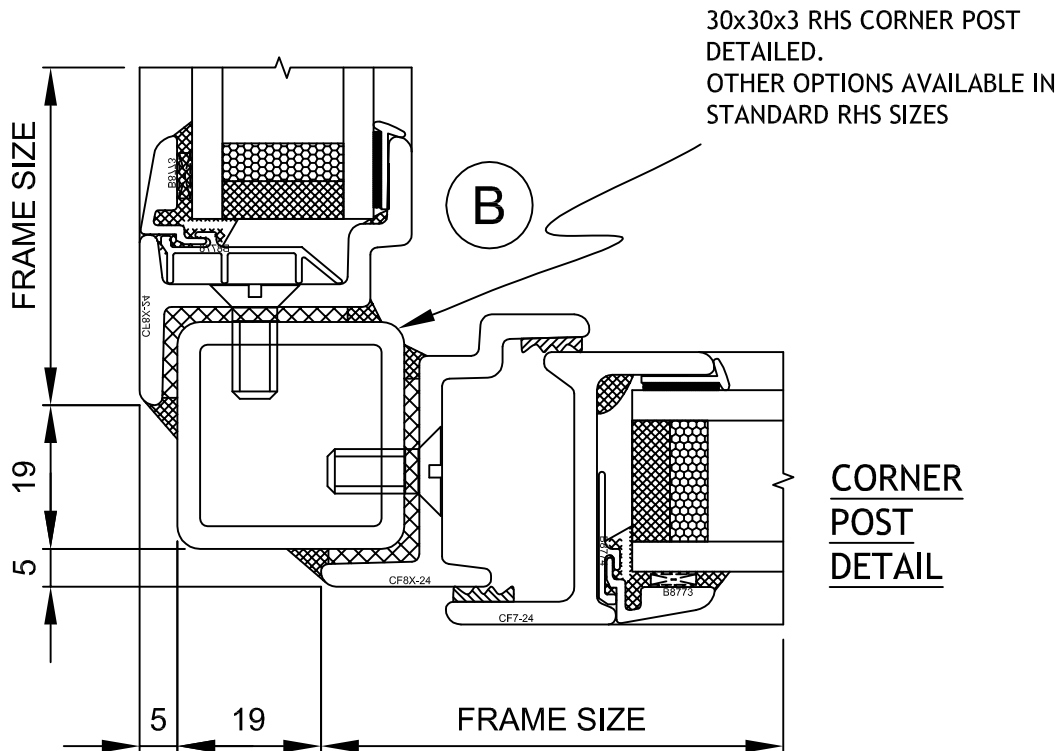


EB24 BAY POLE & CORNER POST DETAILS

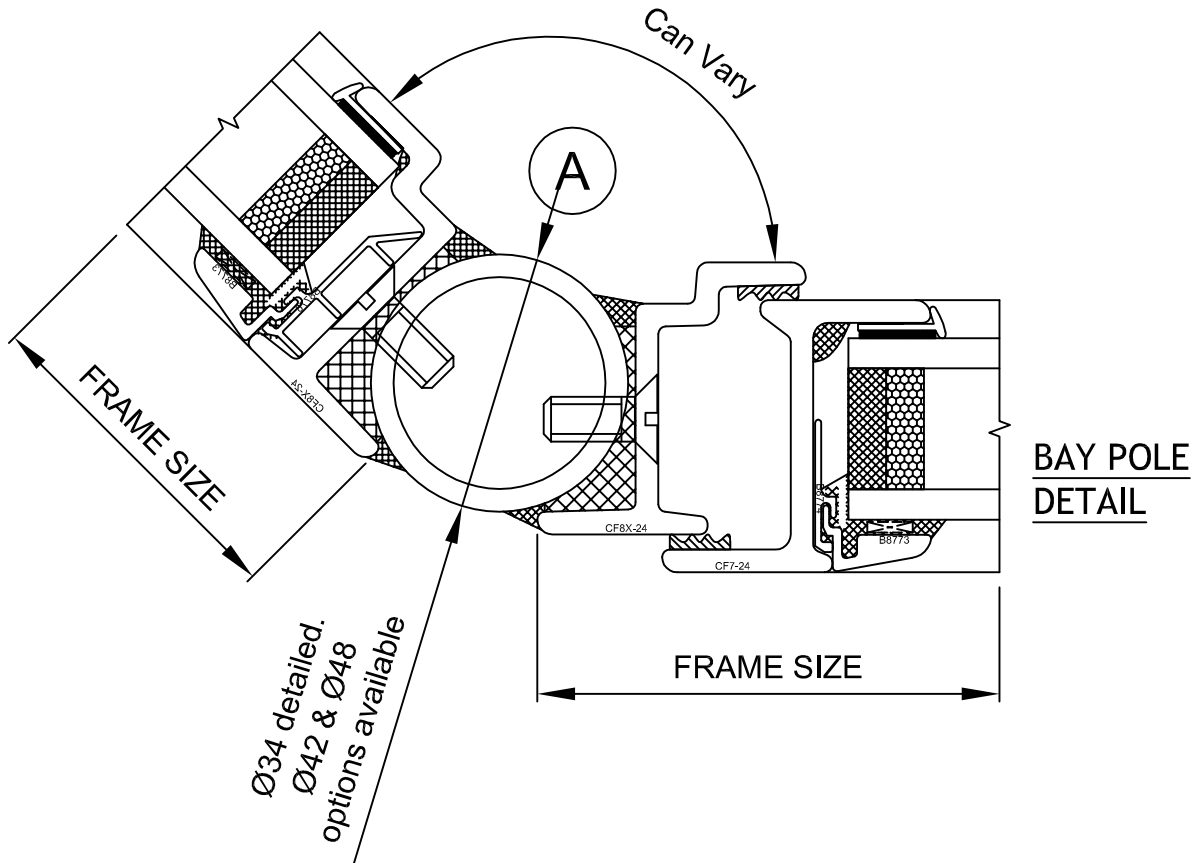

CLEMENT

CLEMENT WINDOWS LTD
CLEMENT HOUSE

HASLEMERE, SURREY, GU27 1HR
T: 01428 643393 F: 01428 644436

Copyright Reserved 2014,
CLEMENT WINDOWS LTD

This product is protected by the provisions of the Copyright, Design & Patents Act 1988

EMAIL: info@clementwg.co.uk
WEBSITE: www.clementwindows.co.uk

DETAILS SUBJECT TO CHANGE WITHOUT NOTICE

DATE: 06 JANUARY 2014

SCALE @ A4: 1:1

DRAWING TITLE:

BAY & CORNER POST DETAILS

CLIENT:

DRAWING No.

EB14

REVISION: