


W40 LONG LEG WINDOW FIXED LIGHT SECTIONS

DOUBLE GLAZED UNIT SIZE = 24mm
WINDOW DEPTH = 40mm


1

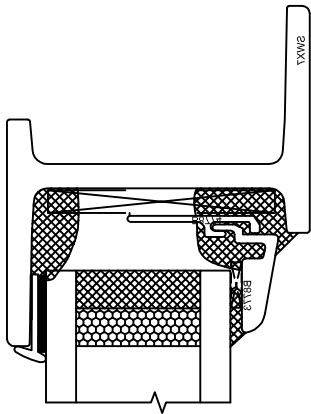

FRAME SIZE


FRAME SIZE

FRAME SIZE

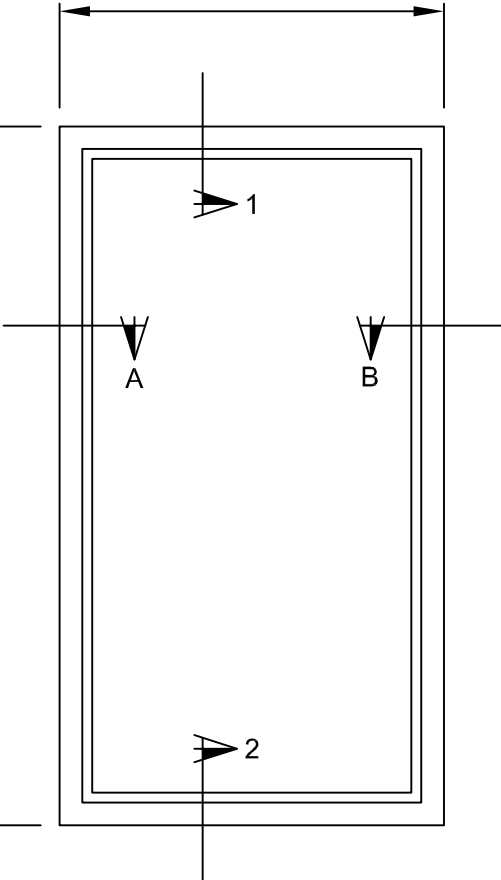

GLAZING
BLOCK

2

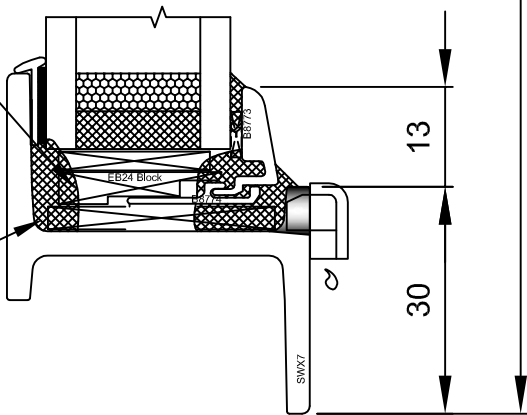


SILICONE

13

30


A

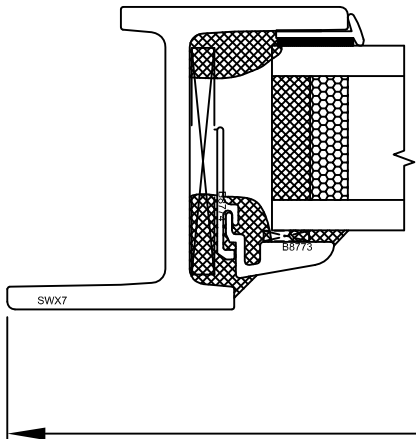

FRAME SIZE

30

B

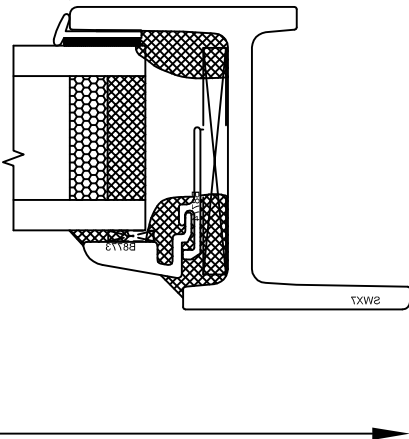

CLEMENT

CLEMENT WINDOWS LTD
CLEMENT HOUSE
HASLEMERE, SURREY, GU27 1HR
T: 01428 643393 F: 01428 644436

Copyright Reserved 2014,
CLEMENT WINDOWS LTD
This product is protected by the provisions of the Copyright, Design & Patents Act 1988
EMAIL: info@clementwg.co.uk
WEBSITE: www.clementwindows.co.uk
DATE: 06 JANUARY 2014
SCALE @ A4: 1:1 & 1:10
DETAILS SUBJECT TO CHANGE WITHOUT NOTICE

DRAWING TITLE:
W40 LL FIXED LIGHT

CLIENT:

DRAWING No.
W402

REVISION: