

NOTES

This drawing has been prepared as a production drawing for tender and/or construction purposes as part of a set of drawings and should be used in conjunction with a full specification and schedule of works.

Do not scale from this drawing.

All structural details to be in accordance with Structural Engineers design or specification. Any discrepancies between drawings should be reported to the Contract Administrator. Details to be read in conjunction with Building Regulation Construction Notes.

This drawing has been prepared based on survey drawings and information prepared by others. All dimensions and levels on all drawings must be checked and verified on site before commencement of works.

All leadwork and weatherings are to be in strict accordance with the Lead Sheet Association guidelines and recommendations. All joinery should be checked for ironmongery compatibility and fitness for purpose prior to manufacture.

The Contractor is responsible for the structural stability and weather proofing of all elements and will be liable for any defects or failure that may arise from design development, defective materials or workmanship.

© VICTORIA HOLLAND ARCHITECTURE LTD 2019

GENERAL NOTES
Rev A: General revisions further to client meeting Oct 2019
Rev B: Part glazing added to 2No. internal doors.
Construction Issue: 21.01.2020
Rev C: Steel framed screen with fire curtain. Internal screen detail added. 30.03.2020.

AVOLA HOUSE,
16 TARRANT STREET,
ARUNDEL

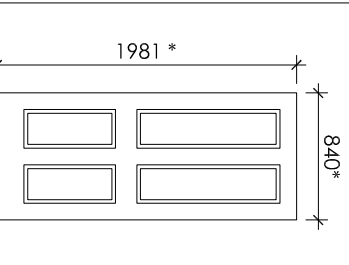
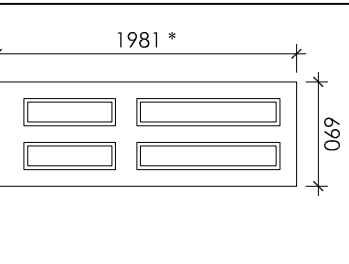
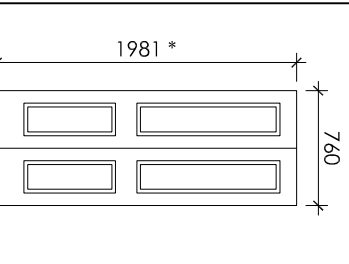
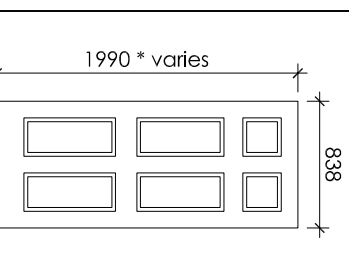
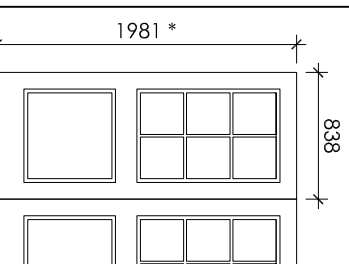
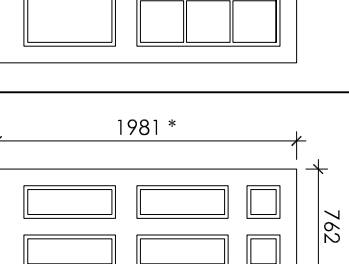
- APPROVAL -

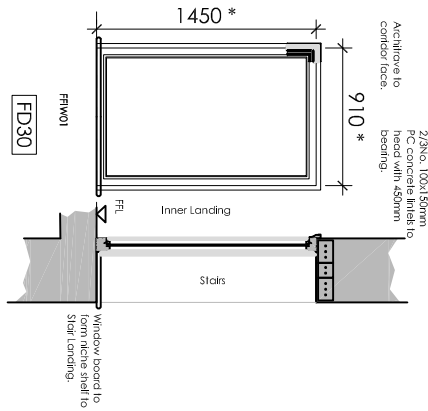
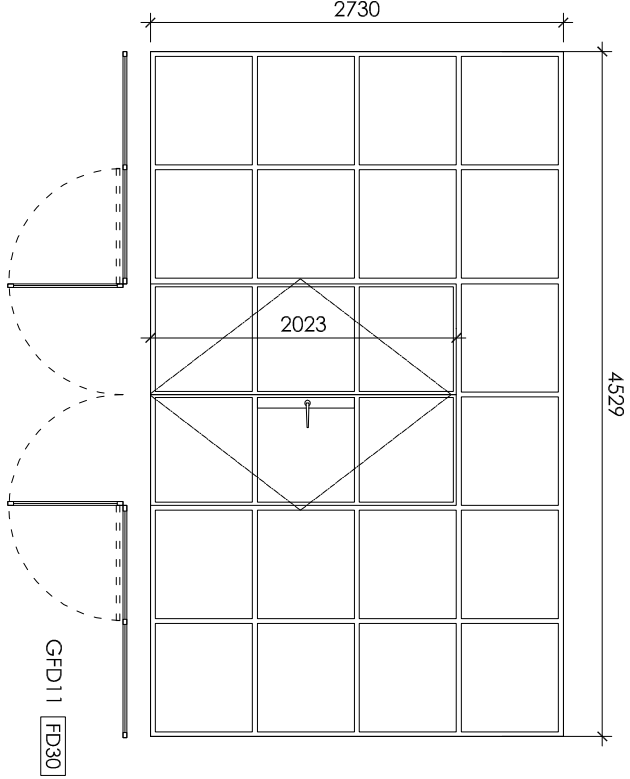
PROPOSED INTERNAL DOOR SCHEDULE

DATE: September 2019
SCALE: 1:50 @ A3
JOB No. 1070
DRWG No. 133 Rev. C



Victoria Holland RIBA
71 Peppering High Barn - Burgham
Arun del - West Sussex - BN18 9RN
Tel 01903 882923

INTERNAL DOORS					
TYPE A - Four panel	TYPE A2 - Four panel slim	TYPE A3 - Four panel bi-fold	TYPE B - Six panel	TYPE C - Six panel sliding	TYPE B2 - Six panel slim
 BFD02 FD30 BFD03 FD30 BFD04 FD30 SFD04 FD30	 SFD01 FD30 SFD05 FD30	 SFD02	 GFD02 FD30 GFD05 Part-Glazed GFD06 GFD07 GFD08 Part - glazed	 GFD03 (sliding)	 GFD09 (sliding) FFD01 FD30 FFD02 FD30 FFD03 FD30 FFD04 FD30 FFD05 FD30 FFD06 FD30 FFD07
44mm thick Painted timber solid core door with recessed moulded panels. Fire rated where denoted. 1 ½ pair of hinges to all doors. Refer to Ironmongery Schedule for details.	44mm thick Painted timber solid core door with recessed moulded panels. Fire rated where denoted. 1 ½ pair of hinges to all doors. Refer to Ironmongery Schedule for details.	44mm thick Painted timber solid core door with recessed moulded panels. Fire rated where denoted. Pair standard hinges with piano hinge to bi-folding lead. Refer to Ironmongery Schedule for details.	44mm thick Painted timber solid core door with recessed moulded panels. Fire rated where denoted. 1 ½ pair of hinges to all doors. Refer to Ironmongery Schedule for details.	44mm thick Painted timber solid core door with recessed moulded panels & toughened safety reeded glass panels. Set on pocket sliding door system. Refer to Ironmongery Schedule for details.	44mm thick Painted timber solid core door with recessed moulded panels. Fire rated where denoted. 1 ½ pair of hinges. Note GFD09 on pocket slider system. Refer to Ironmongery Schedule for details.
					44mm thick Painted timber solid core door with recessed moulded panels. Refer to Ironmongery Schedule for details.
TYPE C - Steel Framed Glazed Screen - By Clement Ltd. or similar approved.				TYPE D - Glazed Screen Landing	



Steel framed glazed screen with adjoining fire curtain to achieve 30 minutes integrity and insulation fire rating.
Doors to be set on parliment hinges to allow full opening.
Colour finish TBC.

Hardwood timber framed glazed screen with toughened safety & Pyrodur glass to achieve 30 minutes fire resistance.