

General Notes:


Do not scale dimensions from this drawing, unless for Planning purposes.

The Contractor is responsible for checking all dimensions on site prior to commencement of the works.

This drawing is to be read in conjunction with the specification.

© Brian Elstone - 2013

5.50m wide x 4.875m long car port, formed with 150mm sq. Softwood main frame, Tiled front roof, Green fibreglass one layer roof to rear. Timber stud walls to rear and part sides, with timber feather edge cladding.

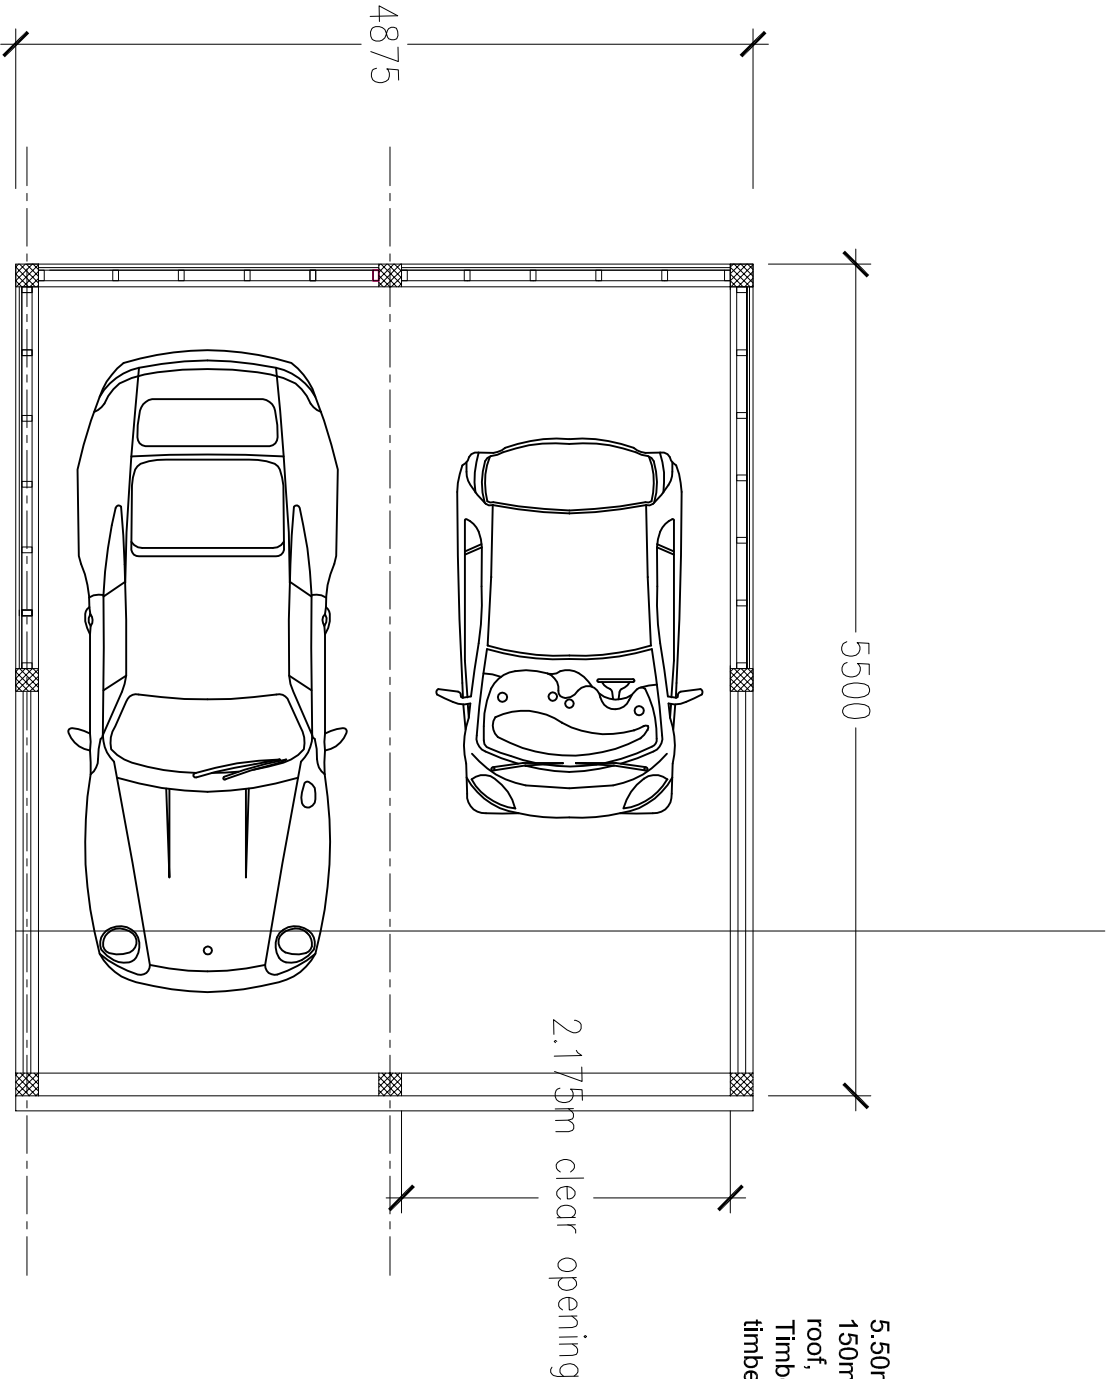

Scale Bar 1:50

Brian Elstone Surveying Services Ltd Brian Elstone, MCIQB, RMaps, MBEng Building Surveyor and Architectural Consultant Registered CDM Coordinator 14 Sutton Avenue, Rustington, West Sussex, BN16 2ET Phone: 01903 784884, Mobile: 07710 593021, Email: brian@elstone.biz		Client: Mr & Mrs A. Kiseleva	
		Project: 5 Bernard Road, Arundel, BN18 9EP .	
		Drawing Title: Proposed Free Standing Car Port. - Plan	
		Drawing Number: 1094-028	Revision: -