




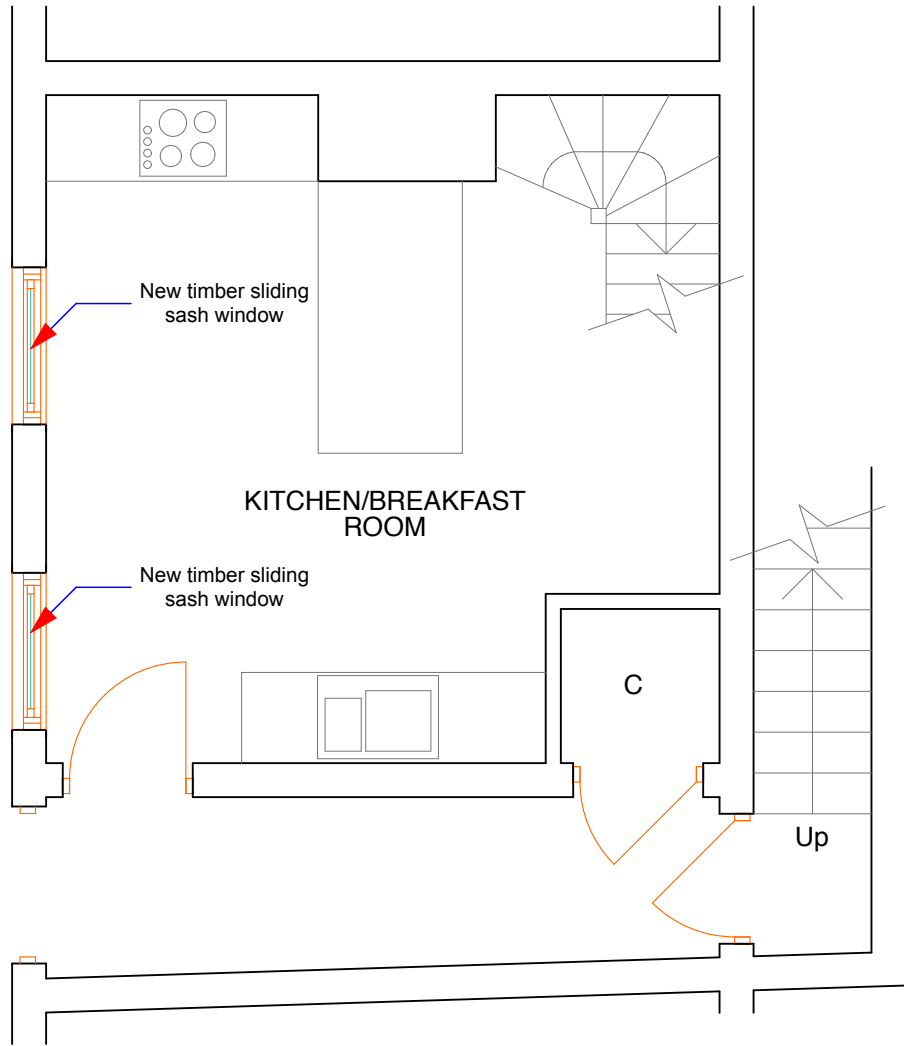


GROUND FLOOR PLAN

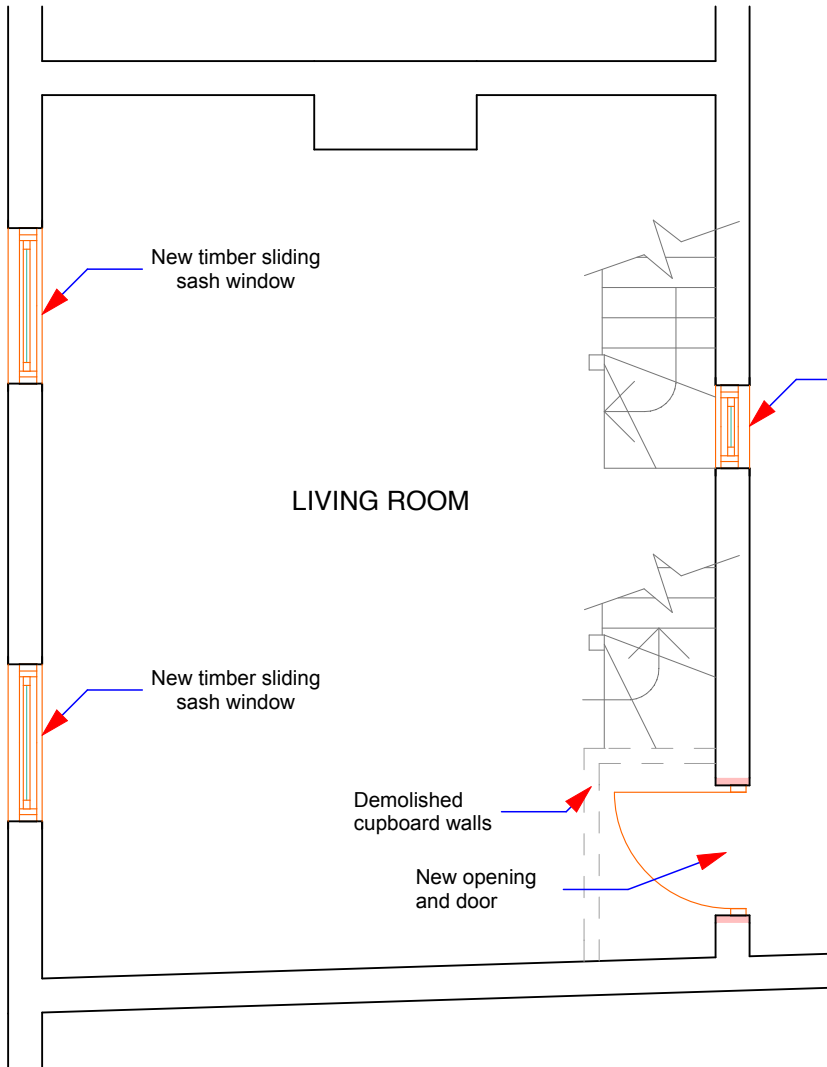


FIRST FLOOR PLAN

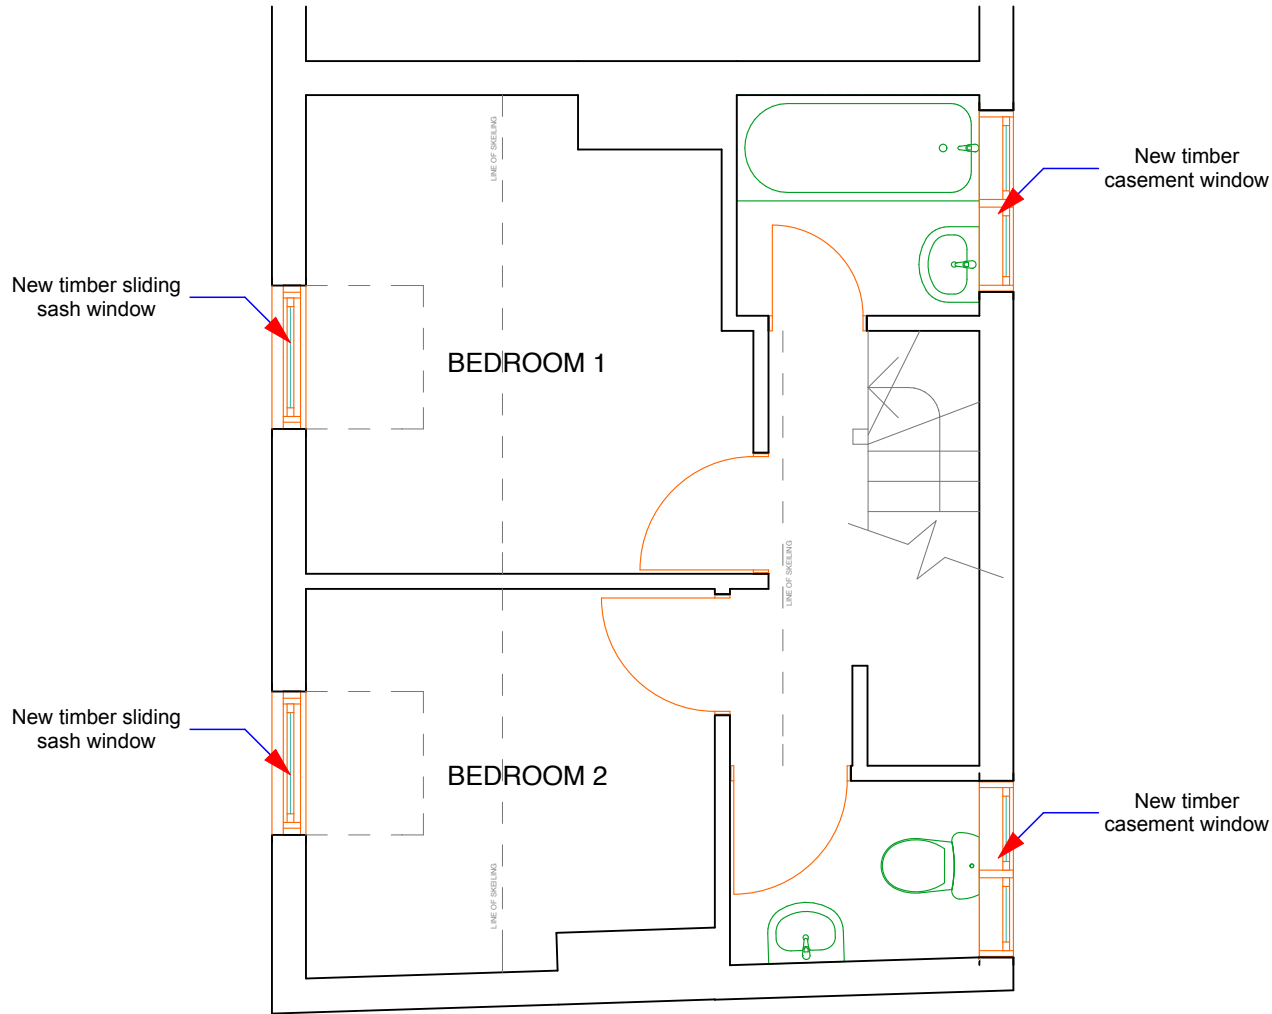

SECOND FLOOR PLAN

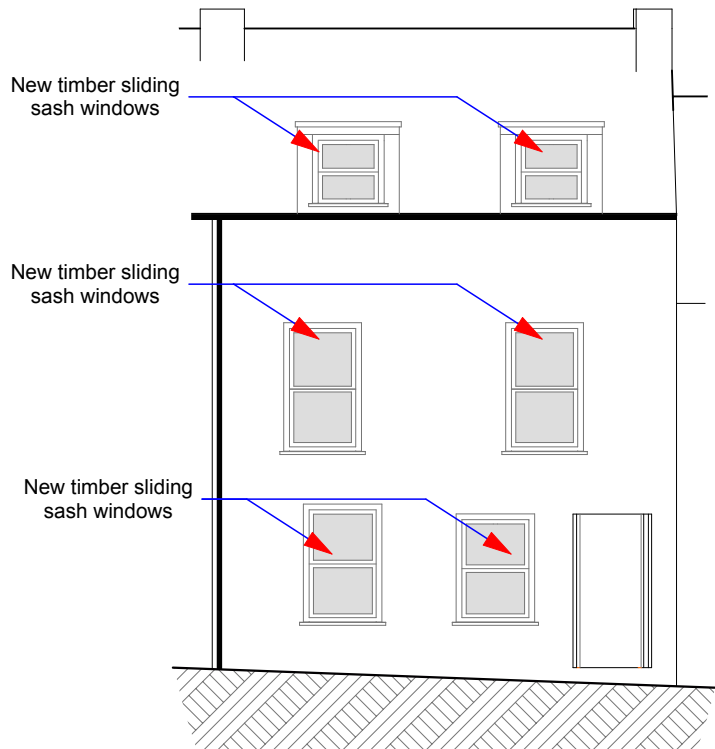

WEST ELEVATION

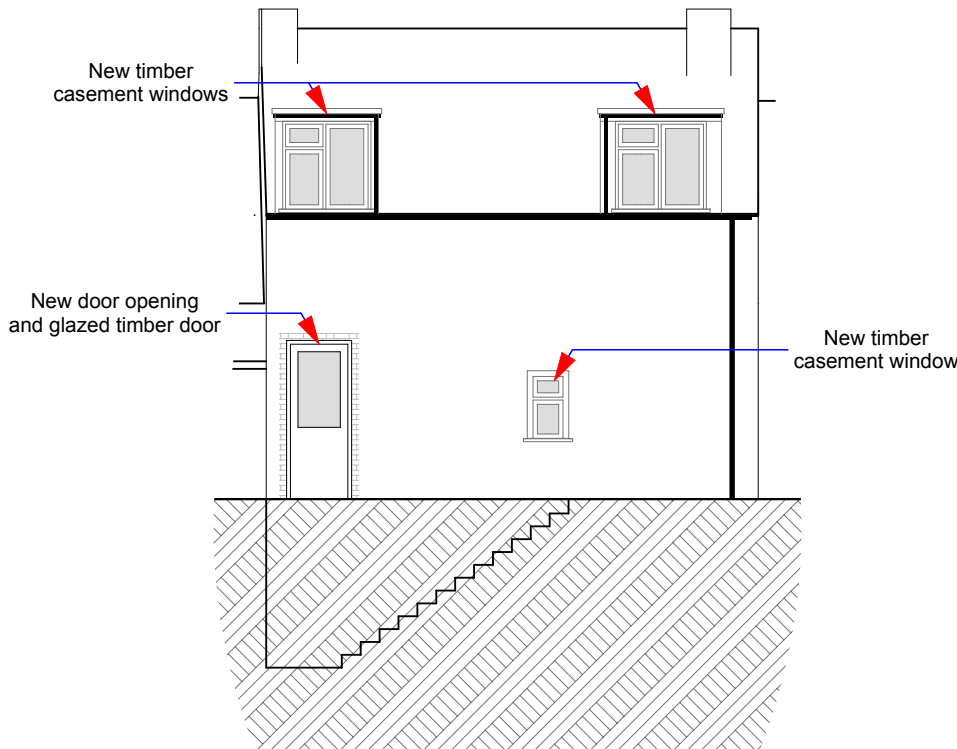

EAST ELEVATION

Revisions

A Jan 15 General Update



**ANDREW FULLER ASSOCIATES**

*Chartered Surveyors*

Norton Studio, School Lane  
Arundel, West Sussex  
BN18 9DR  
tel: 01903 885444  
email: info@a-fuller.co.uk  
www.andrewfuller.co.uk

|                |                             |        |          |
|----------------|-----------------------------|--------|----------|
| Job Title      | 22 Park Place, Arundel      |        |          |
| Client         | Mr M Jones                  |        |          |
| Drawing Name   | Proposed Plans & Elevations |        |          |
| Drawing Status | Planning                    |        |          |
| Drawn by       | DF                          | Date   | Nov 14   |
| Checked by     |                             | Date   |          |
| Drawing Scale  | 1:50 and 1:100 at A2        |        |          |
| Drawing No     | 14715/ 02                   | Status | Revision |
|                |                             |        | A        |

This drawing is the property of Andrew Fuller Associates and is not to be copied reproduced, retained or disclosed to any unauthorised person either wholly or in part without prior consent. Do not scale from this drawing. Use all figured dimensions only. All figured dimensions to be checked on site prior to construction. All discrepancies, errors and omissions to be reported to Andrew Fuller Associates prior to construction. Layout and dimensions of existing building to be checked on site.