



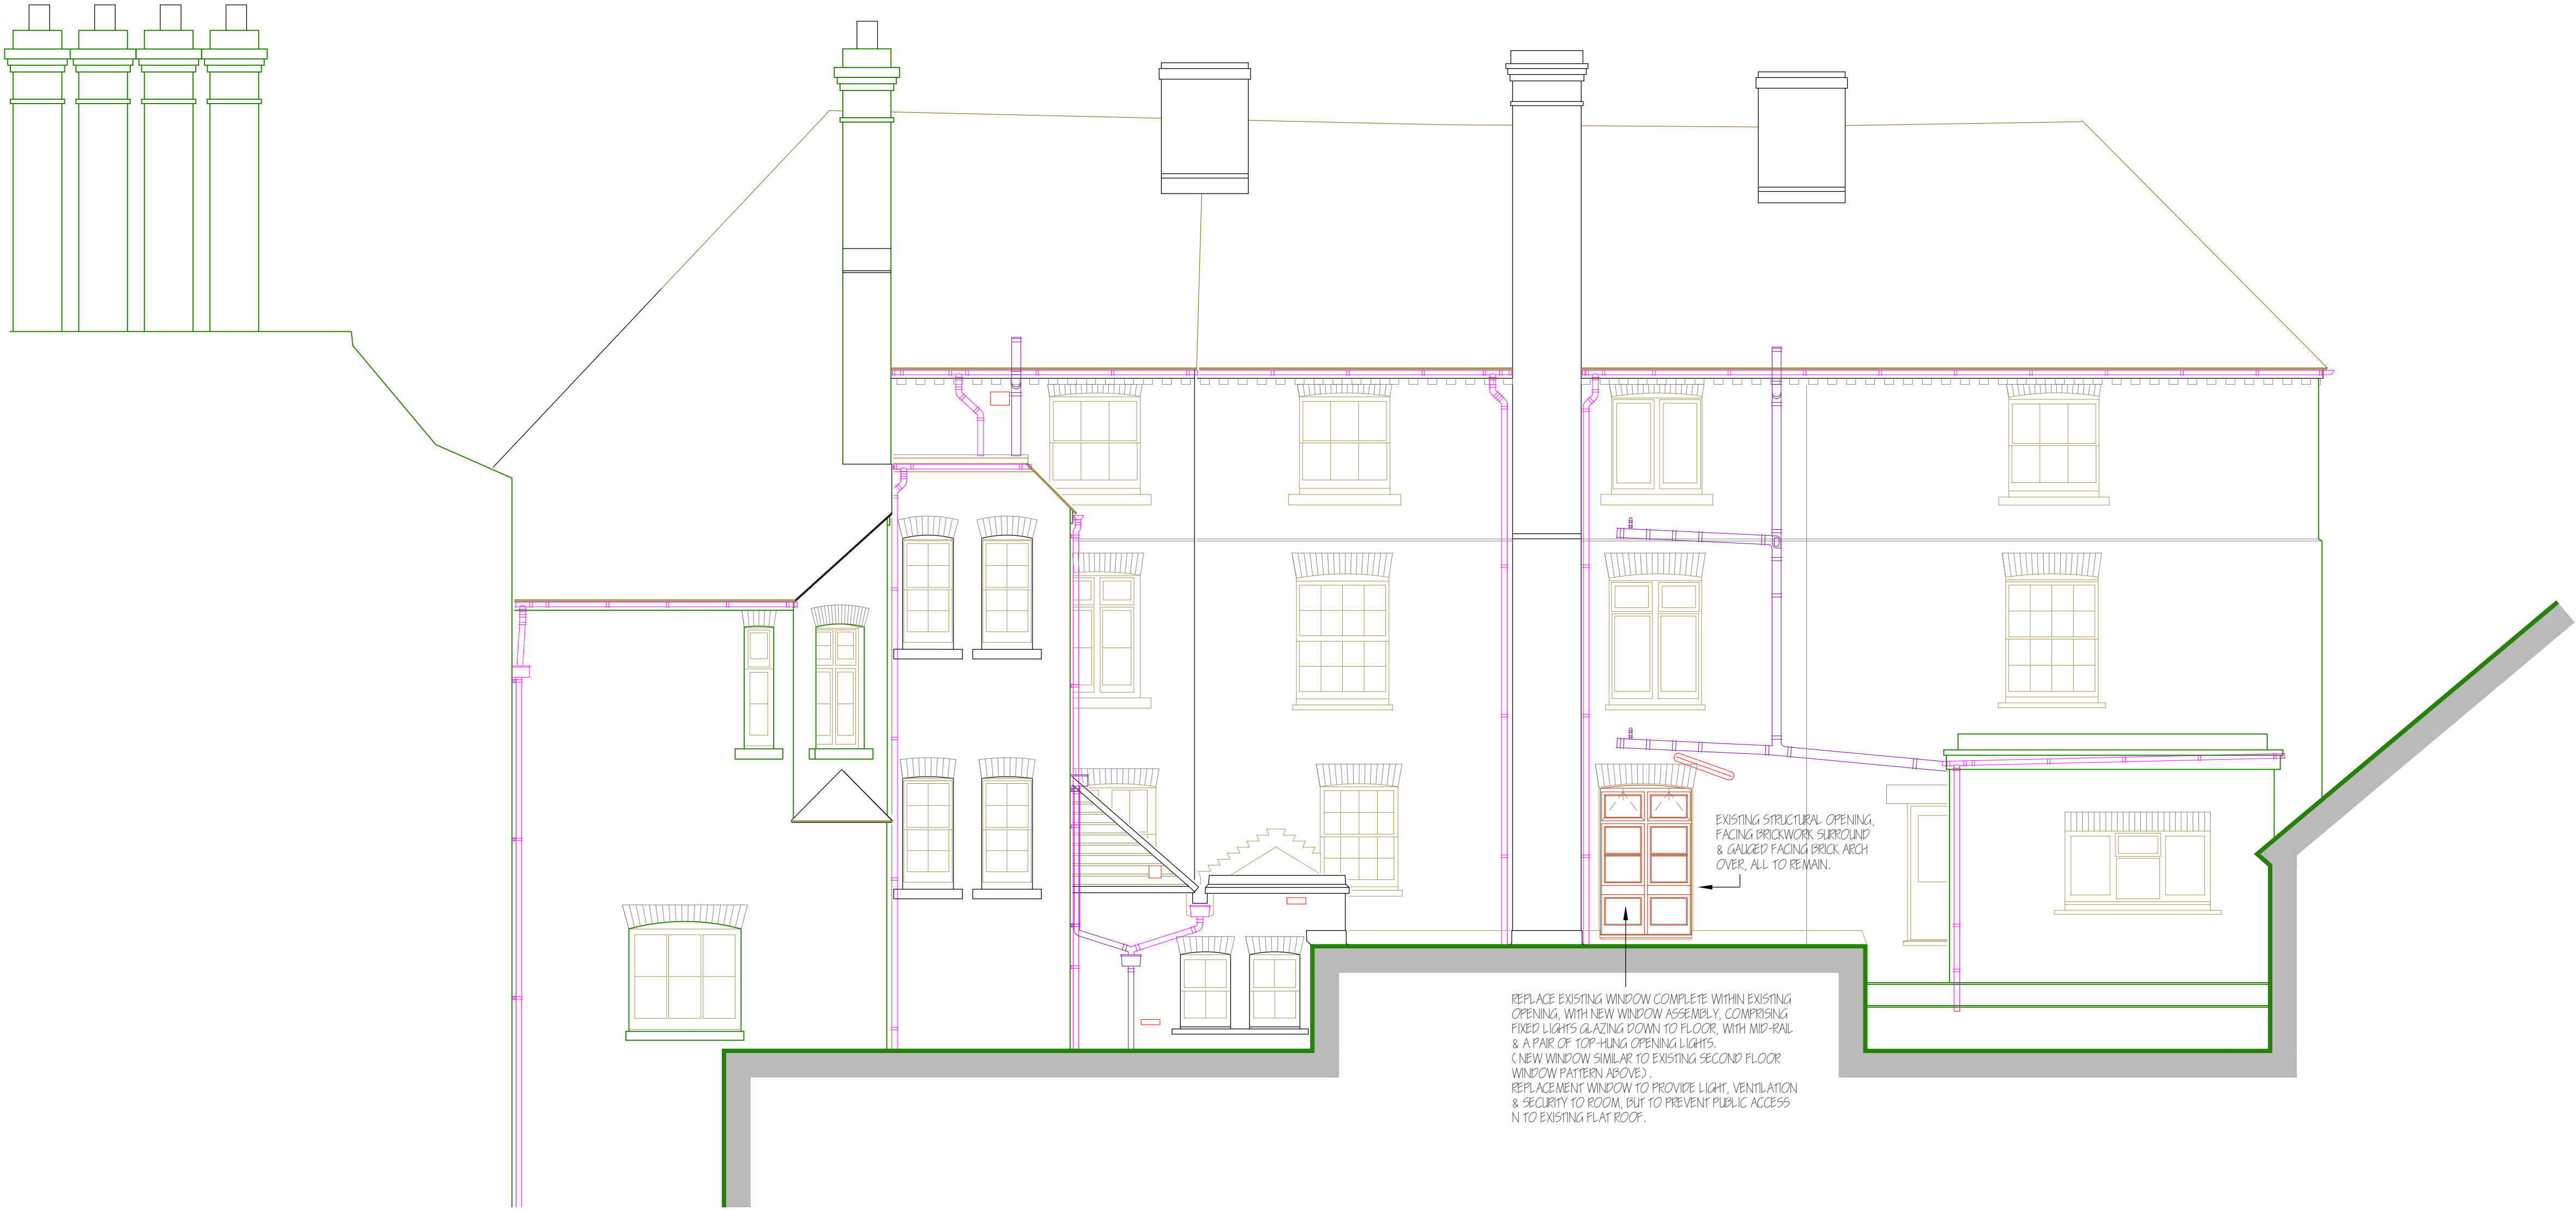

**SIDE ELEVATION facing 'Secret Garden' & 20 HIGH STREET (South-East)
PROPOSED 1:50.**

External elevation not affected by proposals, unless noted otherwise.

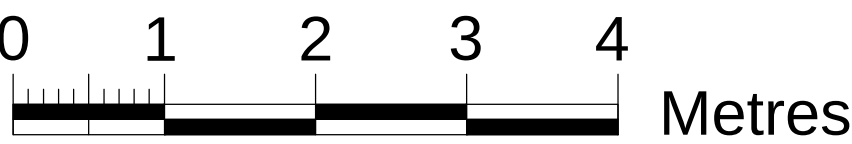

REVISION/DATE:
**Proposed Internal Refurbishments &
Conversion of Staff Rooms to Bedrooms
'The Norfolk Arms' Hotel, Arundel.
for
The Norfolk Arms Hotel**
JOB TITLE:

PROPOSED
G.A. Side Elevation facing 20 High Street
DRAWING:

a.e. chubb ltd.

architectural services
106 Laverstock Road, Salisbury, Wiltshire, SP1 2SA
tel: 01722 323942
e-mail: tony.chubb@btinternet.com
company no. 4434685

DATE: **APR. 2018** DRWG. NO: **397/16**
SCALE: **1:50 @ A1** REVISION:
DRAWN: **AEC**

THIS DRAWING IS COPYRIGHT & MUST NOT BE USED/REPRODUCED WITHOUT PERMISSION.
FIGURED DIMENSIONS TO BE USED ONLY. DO NOT SCALE.
SITE DIMENSIONS TO BE CHECKED/VERIFIED BEFORE WORK IS COMMENCED.