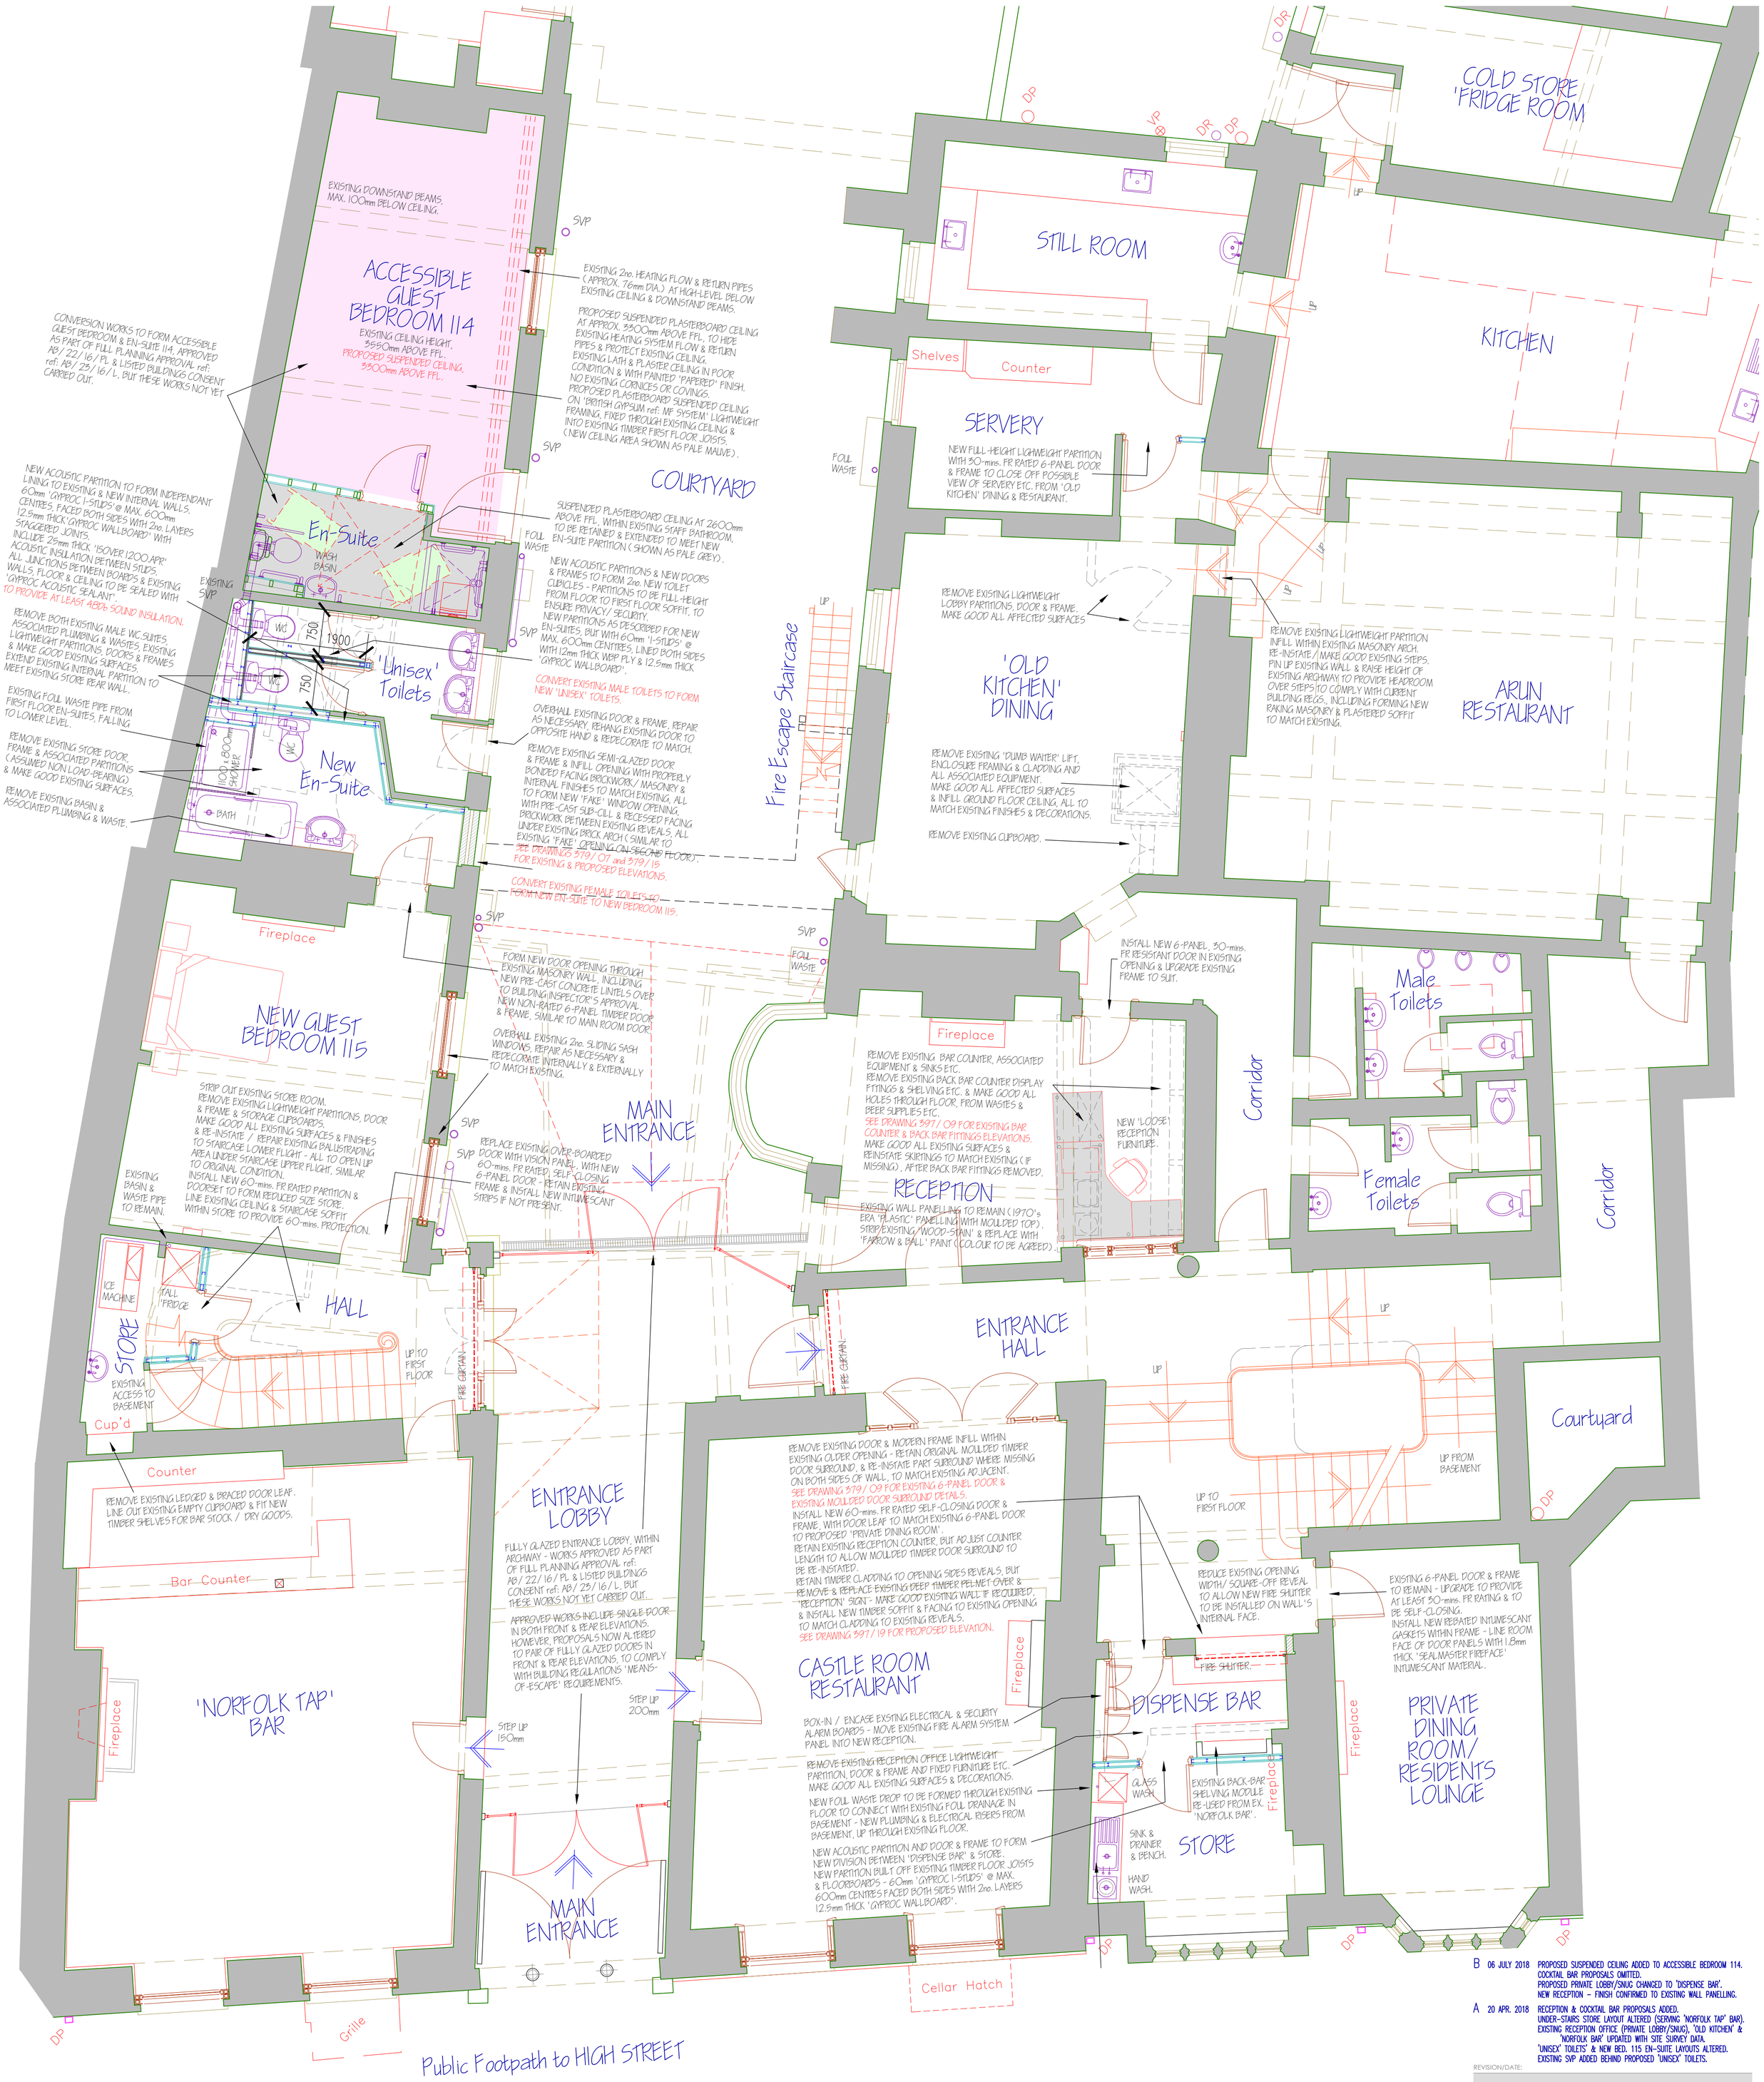

PART GROUND FLOOR PLAN PROPOSED 1:50.

0 1 2 3 4 Metres

REVISION/DATE:		
B	06 JULY 2018	PROPOSED SUSPENDED CEILING ADDED TO ACCESSIBLE BEDROOM 114. COCKTAIL BAR PROPOSALS OMITTED. PROPOSED PRIVATE LOBBY/SNUG CHANGED TO 'DISPENSE BAR'. NEW RECEPTION – FINISH CONFIRMED TO EXISTING WALL PANELLING.
A	20 APR. 2018	RECEPTION & COCKTAIL BAR PROPOSALS ADDED. UNDER-STAIRS STORE LAYOUT ALTERED (SERVING 'NORFOLK TAP' BAR). EXISTING RECEPTION OFFICE (PRIVATE LOBBY/SNUG), 'OLD KITCHEN' & 'NORFOLK BAR' UPDATED WITH SITE SURVEY DATA. 'UNISEX' TOILETS' & NEW BED. 115 EN-SUITE LAYOUTS ALTERED. EXISTING SVP ADDED BEHIND PROPOSED 'UNISEX' TOILETS.

JOB TITLE:

Proposed Internal Refurbishments & Conversion of Staff Rooms to Bedrooms
'The Norfolk Arms' Hotel, Arundel.
for
The Norfolk Arms Hotel

DRAWING:

PROPOSED
G.A. Part Ground Floor Plan.

a.e. chubb ltd.
architectural services
106 Laverstock Road, Salisbury, Wiltshire, SP1.2SA
tel: 01722 323942
e-mail: tony.chubb@btinternet.com
company no. 4434685

DATE: JAN. 2018
SCALE: 1:50 @ A1
DRAWN: AEC
DRWG. NO: 397/11
REVISION: A B

THIS DRAWING IS COPYRIGHT & MUST NOT BE USED/REPRODUCED WITHOUT PERMISSION.
FIGURED DIMENSIONS TO BE USED ONLY. DO NOT SCALE.
SITE DIMENSIONS TO BE CHECKED/VERIFIED BEFORE WORK IS COMMENCED.