


REDUCE EXISTING OPENING WIDTH BY APPROX. 195mm, TO 'SQUARE-OFF' EXISTING REVEAL & RECESS BEHIND EXISTING WALL & TO ENABLE NEW FIRE SHUTTER TO BE INSTALLED.  
MAKE GOOD EXISTING ADJACENT SURFACES & PROVIDE NEW STAINED TIMBER REVEAL FINISHES TO MATCH EXISTING.



## INTERNAL ELEVATION, 'DISPENSE BAR' PROPOSED 1:20.

REMOVE EXISTING DOOR & 1970'S FRAME INFILL WITHIN EXISTING OLDER OPENING.  
RETAIN ORIGINAL MOULDED TIMBER DOOR SURROUND & RE-INSTATE MOULDED SURROUND WHERE MISSING, ON BOTH SIDES OF WALL, TO MATCH EXISTING.  
INSTALL NEW 60-mins. PR RATED, SELF-CLOSING DOOR & FRAME WITH DOOR LEAF TO MATCH EXISTING 6-PANEL DOOR TO PROPOSED 'PRIVATE DINING ROOM'.  
SEE DRAWING 379 / 09 FOR EXISTING 6-PANEL DOOR & EXISTING MOULDED DOOR SURROUND DETAILS.

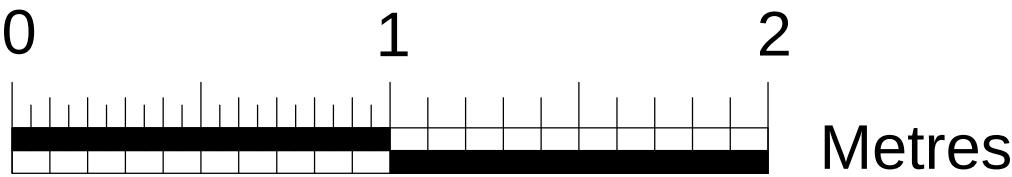

REVISION/DATE:  
**Proposed Internal Refurbishments & Conversion of Staff Rooms to Bedrooms**  
**'The Norfolk Arms' Hotel, Arundel.**  
for  
**The Norfolk Arms Hotel**

JOB TITLE:  
**PROPOSED 'DISPENSE BAR'**  
**INTERNAL ELEVATION.**

DRAWING:

**a.e. chubb ltd.**  
architectural services  
106 Lovestock Road, Salisbury, Wiltshire, SP1 2SA  
tel: 01722 323942  
e-mail: tony.chubb@btinternet.com  
company no. 4434685

DATE: **JUNE 2018** DRWG. NO: **397/19**  
SCALE: **1:20 @ A1** REVISION:  
DRAWN: **AEC**

THIS DRAWING IS COPYRIGHT & MUST NOT BE USED/REPRODUCED WITHOUT PERMISSION.  
FIGURED DIMENSIONS TO BE USED ONLY. DO NOT SCALE.  
SITE DIMENSIONS TO BE CHECKED/VERIFIED BEFORE WORK IS COMMENCED.