



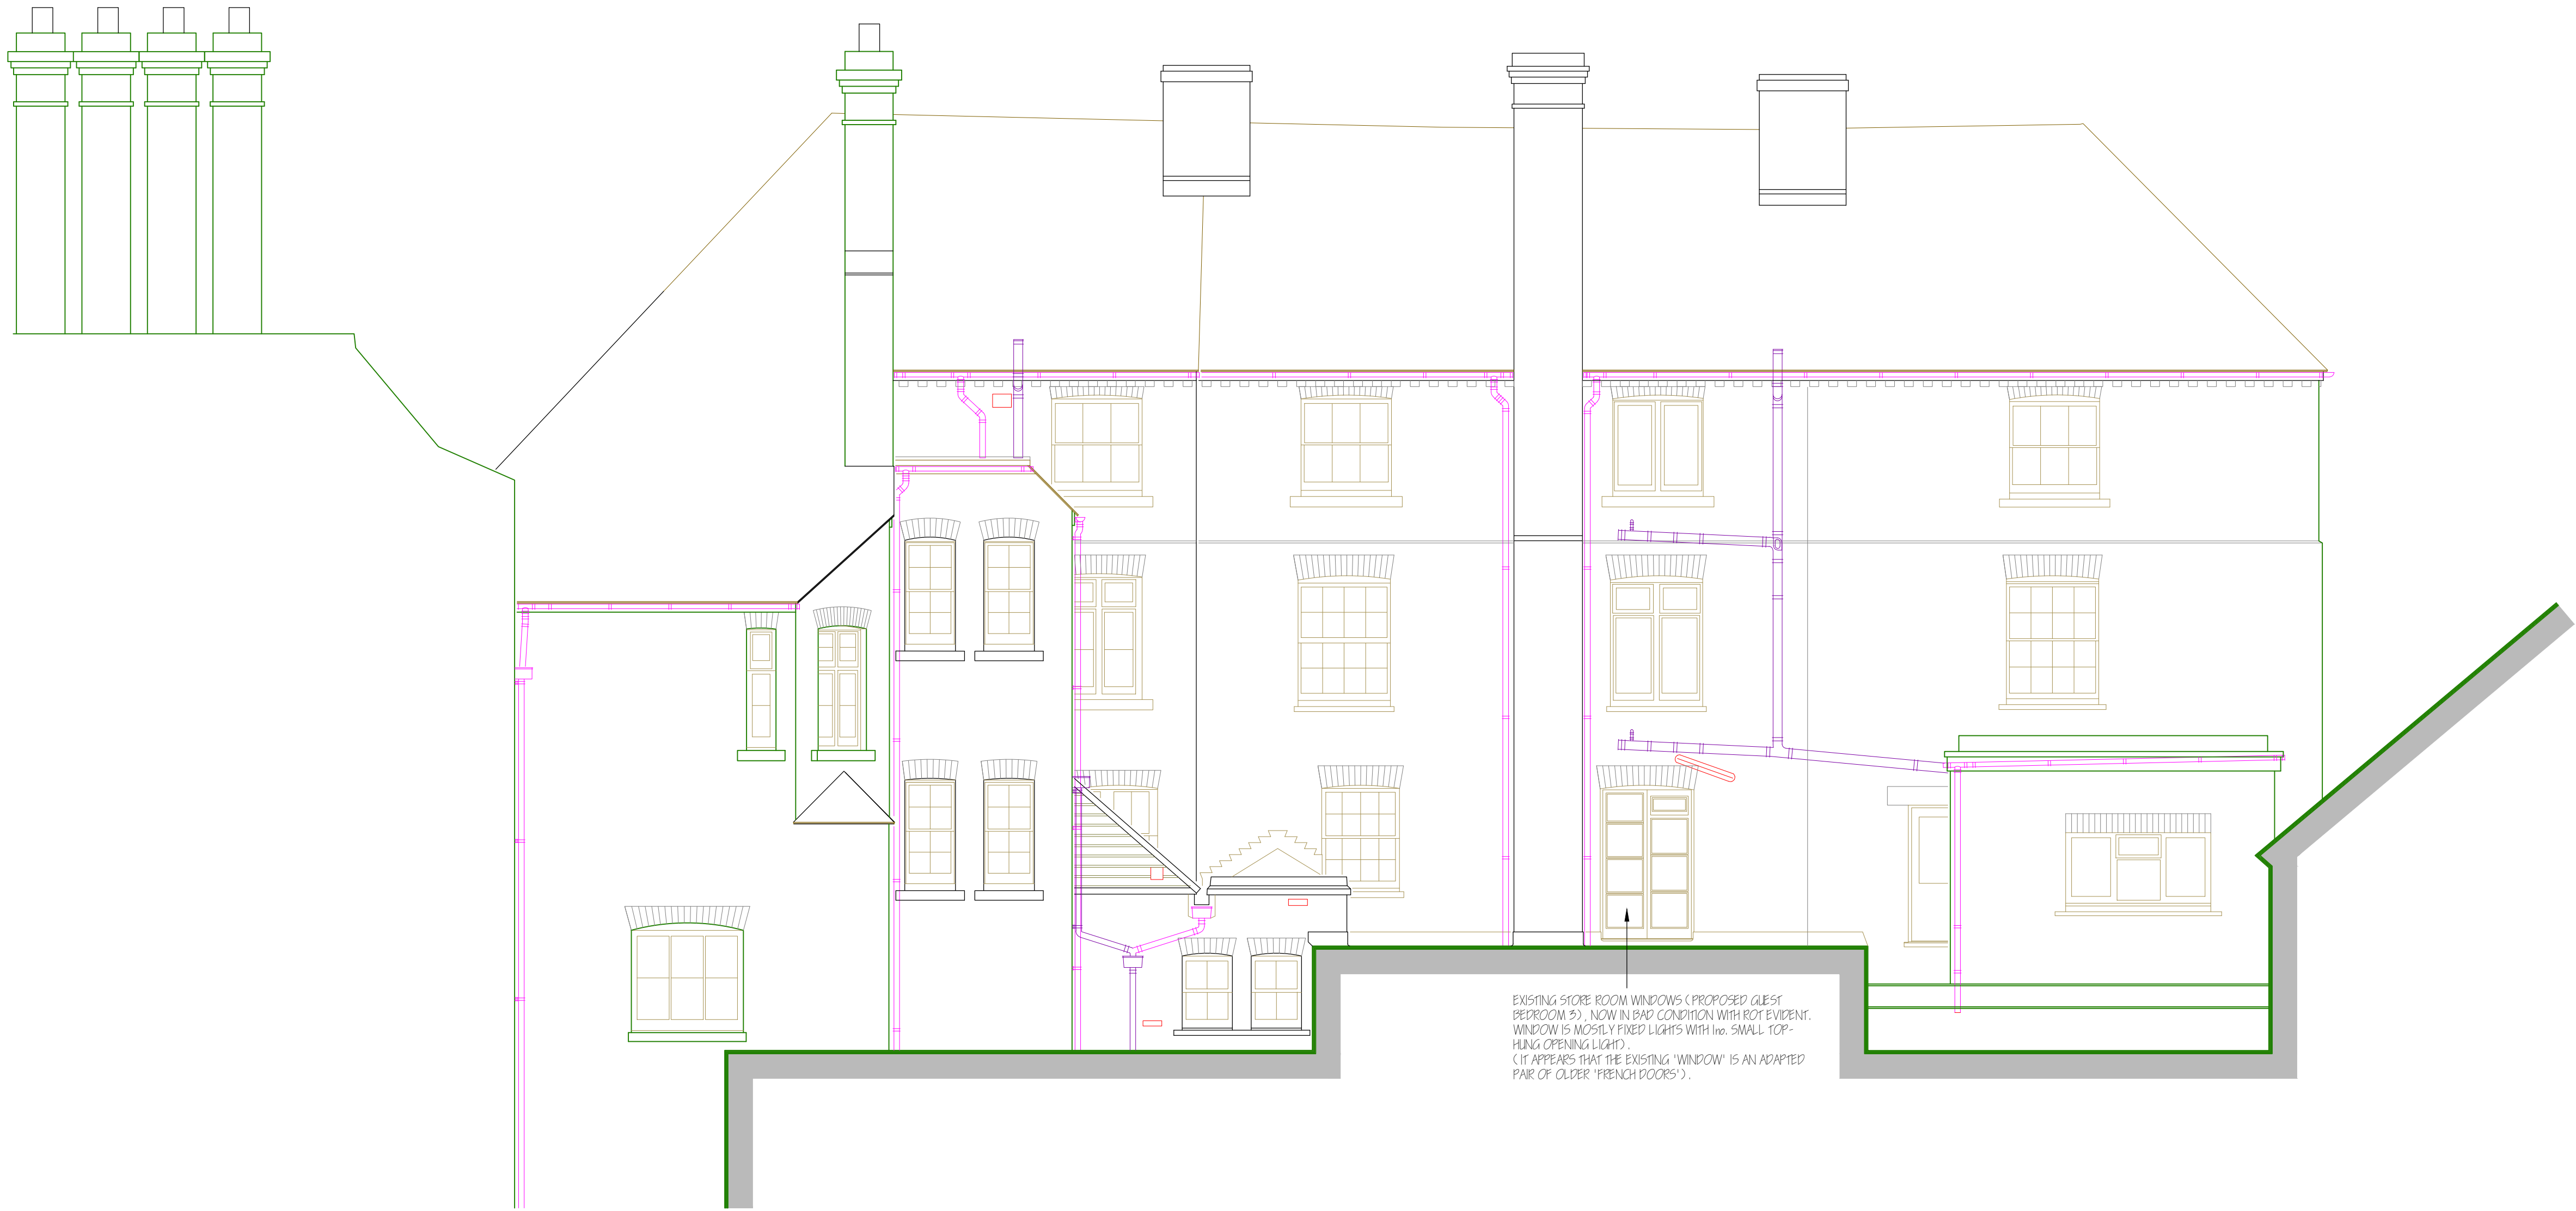

EXISTING STORE ROOM WINDOWS (PROPOSED GUEST BEDROOM 5), NOW IN BAD CONDITION WITH ROT EVIDENT. WINDOW IS MOSTLY FIXED LIGHTS WITH TWO SMALL TOP-HUNG OPENING LIGHTS.
(IT APPEARS THAT THE EXISTING "WINDOW" IS AN ADAPTED PAIR OF OLDER "FRENCH DOORS").

SIDE ELEVATION facing 'Secret Garden' & 20 HIGH STREET (South-East)
EXISTING 1:50.

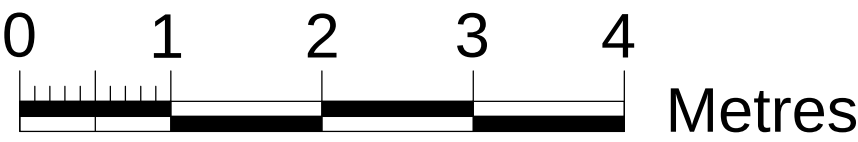

REVISION/DATE:
Proposed Internal Refurbishments & Conversion of Staff Rooms to Bedrooms
'The Norfolk Arms' Hotel, Arundel.
for
The Norfolk Arms Hotel
JOB TITLE:

EXISTING
G.A. Side Elevation facing 20 High Street
DRAWING:

a.e. chubb ltd.

architectural services
106 Laverstock Road, Salisbury, Wiltshire, SP1 2SA
tel: 01722 323942
e-mail: tony.chubb@btinternet.com
company no. 4434685

DATE: **JAN. 2018** DRWG. NO: **397/08**
SCALE: **1:50 @ A1** REVISION:
DRAWN: **AEC**

THIS DRAWING IS COPYRIGHT & MUST NOT BE USED/REPRODUCED WITHOUT PERMISSION.
FIGURED DIMENSIONS TO BE USED ONLY. DO NOT SCALE.
SITE DIMENSIONS TO BE CHECKED/VERIFIED BEFORE WORK IS COMMENCED.