

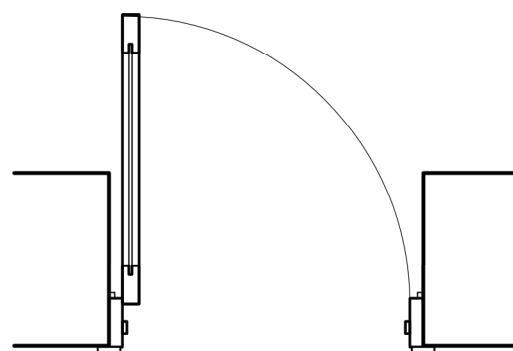
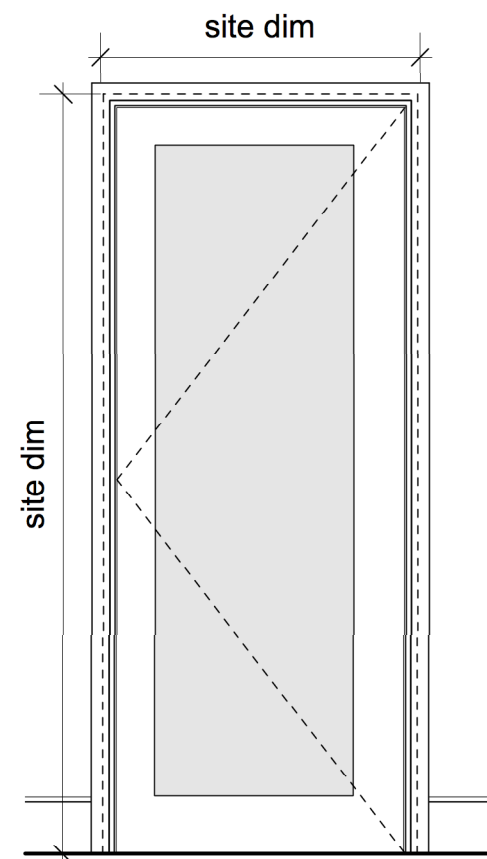


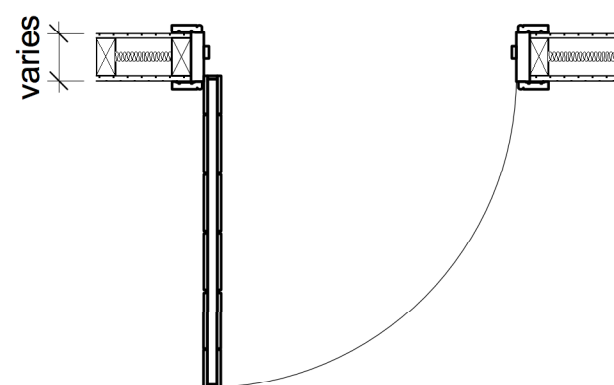



Door Type G
DB.15
Basement - Games Room

Painted, solid timber glazed door with
toughened glass
FD30

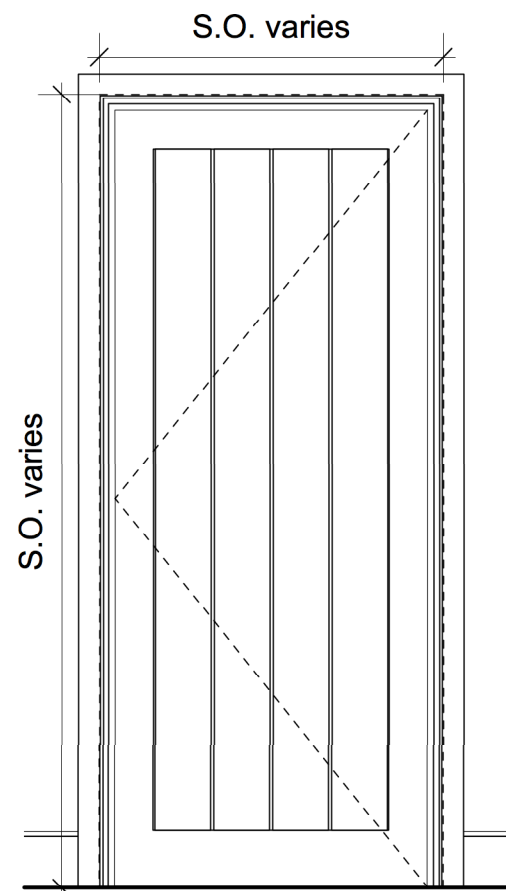

Door Type H
Throughout interior, all levels

Painted, solid-core doors with h/w lipping and routed
MDF finish
FD30 as required - refer Door Schedule

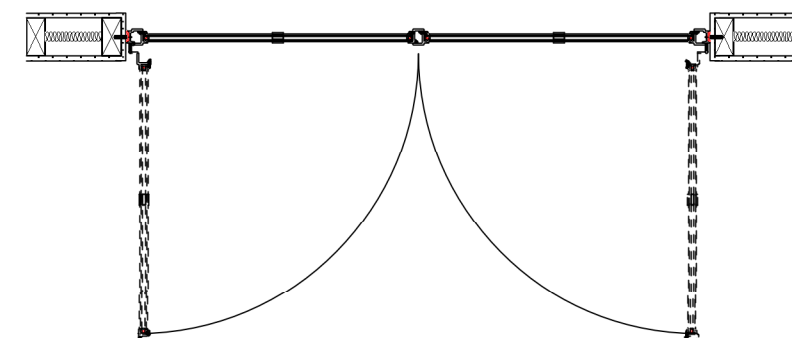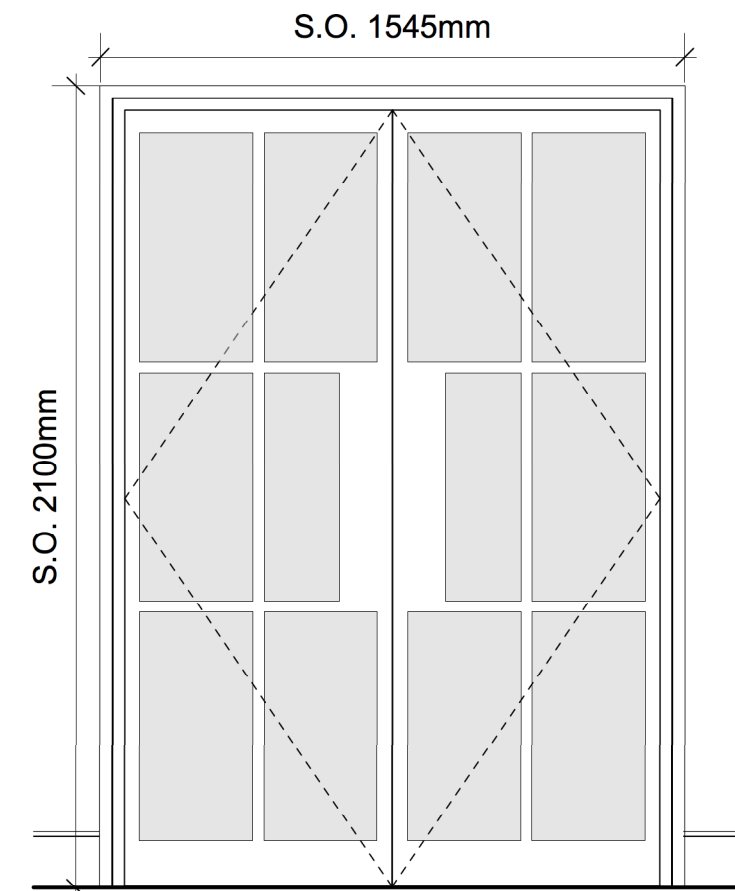

Door Type J
DG.05
Ground Floor - Hallway to Kitchen/ Living/ Dining Area

Painted, glazed galvanised steel double doors with toughened glass
FD30
by Govette Windows, or similar

GENERAL NOTES

1. This drawing is the copyright of Haines Phillips Architects.
2. Do not scale from this drawing. Use figured dimensions only.
3. This drawing must not be used for land transfer purposes, or for construction purposes unless accompanied by an Architect's Instruction.

DRAWING ISSUE STATUS

ISSUE	STATUS	COMMENT
P PL	PRELIMINARY PLANNING	For comment and review Planning/Listed Building Application
BR T C	BUILDING REGS TENDER CONSTRUCTION	Building Regs Application For pricing purposes only For procurement & construction
FC L	FINAL CONSTRUCTION LEGAL	Record drawings on completion Conveyancing or other legal purposes

REVISIONS

REV	DATE	NOTES
1	30.03.20	Dimensions added.

**HAINES
PHILLIPS**
ARCHITECTS

Tankerton Works
12 Argyle Walk
London WC1H 8HA

 **020 7833 9324**
 **020 7837 2864**
 **office@hainesphillips.co.uk**

JOB TITLE

31 Maltravers Street, Arundel

DRAWING TITLE

Proposed Internal Doors - 1

DRAWN	DATE	SCALE
PC	11.2019	1:20@A3
JOB NR	DRAWING NO.	ISSUE REVISION
4120	DA 403	PL 1