



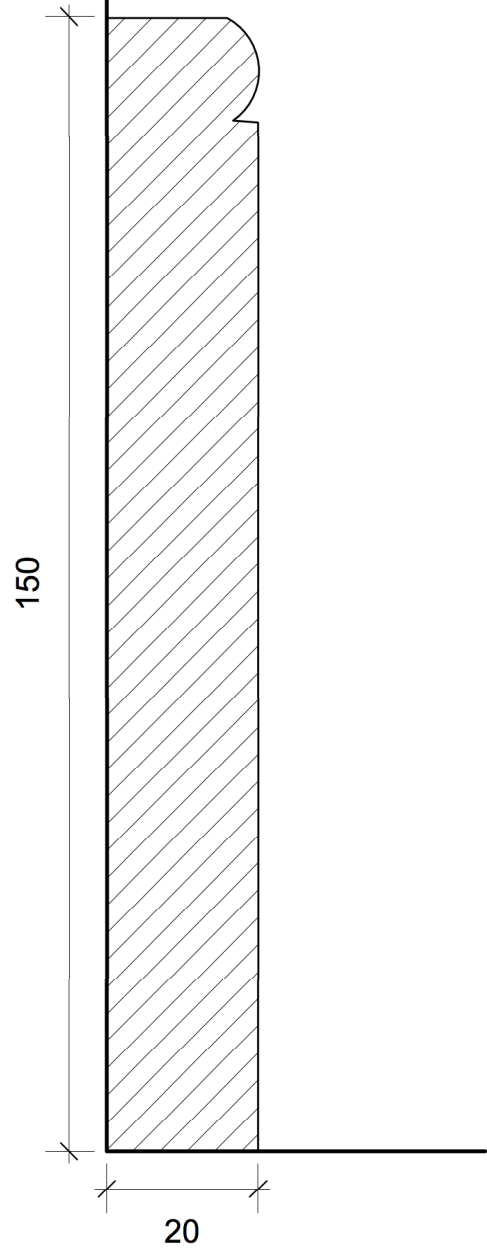


Skirting Detail
1:1 @ A3

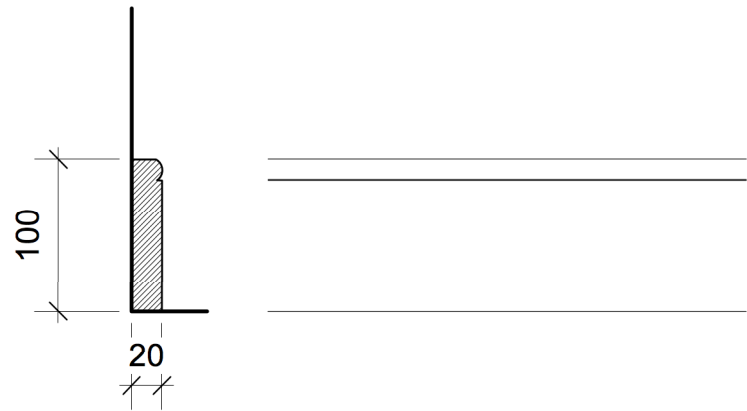


Section
Elevation
Routed, painted MDF Skirting:
Basement and Second Floor




Section
Elevation
Routed, painted MDF Skirting:
Ground and First Floors

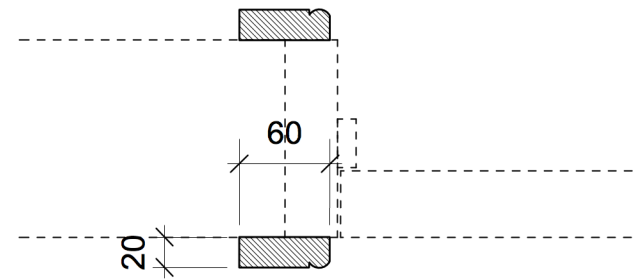


Plan
Elevation
Routed, painted MDF Architrave:
Basement and Second Floor

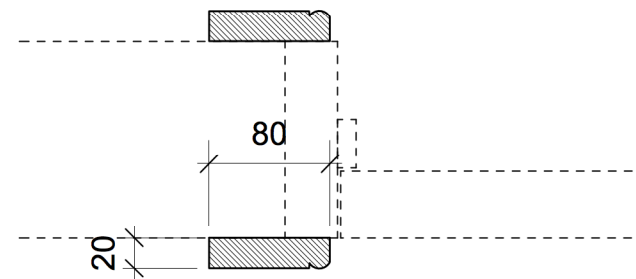

Plan
Elevation
Routed, painted MDF Architrave:
Ground and First Floors

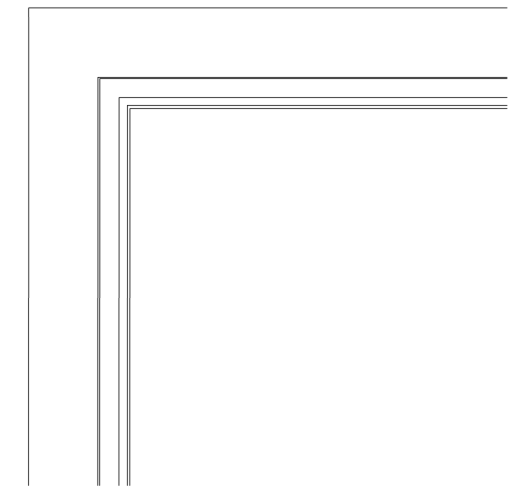

Elevation

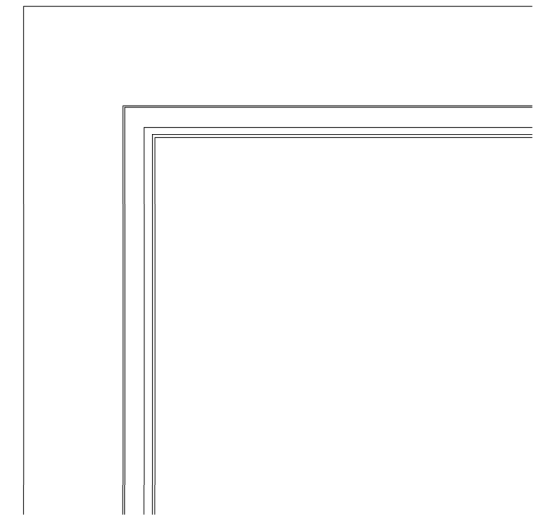

Elevation

GENERAL NOTES

1. This drawing is the copyright of Haines Phillips Architects.
2. Do not scale from this drawing. Use figured dimensions only.
3. This drawing must not be used for land transfer purposes, or for construction purposes unless accompanied by an Architect's Instruction.

DRAWING ISSUE STATUS

ISSUE	STATUS	COMMENT
P	PRELIMINARY	For comment and review
PL	PLANNING	Planning/Listed Building Application
BR	BUILDING REGS	Building Regs Application
T	TENDER	For pricing purposes only
C	CONSTRUCTION	For procurement & construction
FC	FINAL CONSTRUCTION	Record drawings on completion
L	LEGAL	Conveyancing or other legal purposes

REVISIONS

REV	DATE	NOTES
1	24.03.20	Elevations added.

**HAINES
PHILLIPS**
ARCHITECTS

Tankerton Works
12 Argyle Walk
London WC1H 8HA
t 020 7833 9324
f 020 7837 2864
e office@hainesphillips.co.uk

JOB TITLE
31 Maltravers Street, Arundel

DRAWING TITLE
Proposed Skirtings and Architraves

DRAWN	DATE	SCALE	ISSUE	REVISION
PC	11.2019	1:5@A3		
JOB NR	DRAWING NO.			
4120	DA 409	PL	1	