

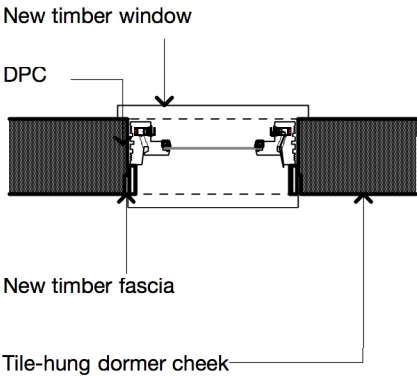
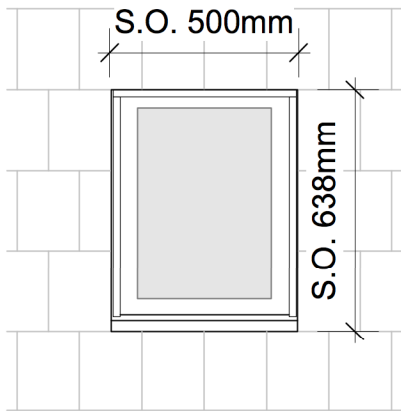


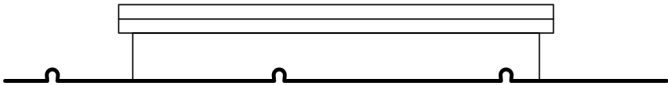

Type D  
W2.04  
Second Floor - Cheek of Rear  
Dormer to Bedroom 4

Fixed, double-glazed, timber  
casement window.

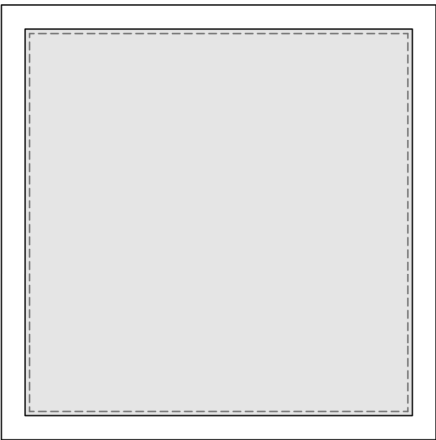

Type E  
WR.01 & WR.02  
Second Floor - Over Landing and Family Bathroom

Double-glazed, manually-operated rooflights by Duratech

WR.01 - 1150x1150mm (1000mmx1000mm internal)  
WR.02 - 850x850mm (700mmx700mm internal)

GENERAL NOTES

1. This drawing is the copyright of Haines Phillips Architects.
2. Do not scale from this drawing. Use figured dimensions only.
3. This drawing must not be used for land transfer purposes, or for construction purposes unless accompanied by an Architect's Instruction.

DRAWING ISSUE STATUS

| ISSUE | STATUS             | COMMENT                              |
|-------|--------------------|--------------------------------------|
| P     | PRELIMINARY        | For comment and review               |
| PL    | PLANNING           | Planning/Listed Building Application |
| BR    | BUILDING REGS      | Building Regs Application            |
| T     | TENDER             | For pricing purposes only            |
| C     | CONSTRUCTION       | For procurement & construction       |
| FC    | FINAL CONSTRUCTION | Record drawings on completion        |
| L     | LEGAL              | Conveyancing or other legal purposes |

REVISIONS

| REV | DATE     | NOTES                                          |
|-----|----------|------------------------------------------------|
| 1   | 30.03.20 | Dimensions added.                              |
| 2   | 08.04.20 | Type E updated in line with Client's comments. |

**HAINES  
PHILLIPS**  
ARCHITECTS

Tankerton Works  
12 Argyle Walk  
London WC1H 8HA  
t 020 7833 9324  
f 020 7837 2864  
e office@hainesphillips.co.uk

JOB TITLE  
**31 Maltravers Street, Arundel**

DRAWING TITLE  
**Proposed Windows - 2**

| DRAWN       | DATE          | SCALE     | ISSUE    | REVISION |
|-------------|---------------|-----------|----------|----------|
| PC          | 11.2019       | 1:20@A3   |          |          |
| JOB NR      | DRAWING NO.   |           |          |          |
| <b>4120</b> | <b>DA 408</b> | <b>PL</b> | <b>2</b> |          |