



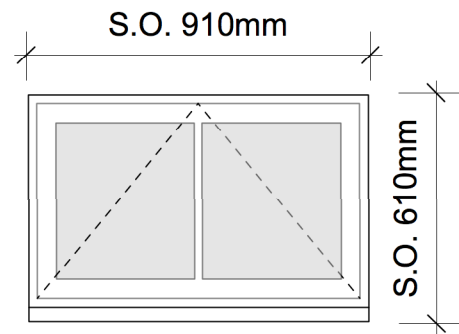



Type A
WB.02
Home Office (Garden)

Top-hung, double-glazed timber casement window.
50mm restrictor fitted.

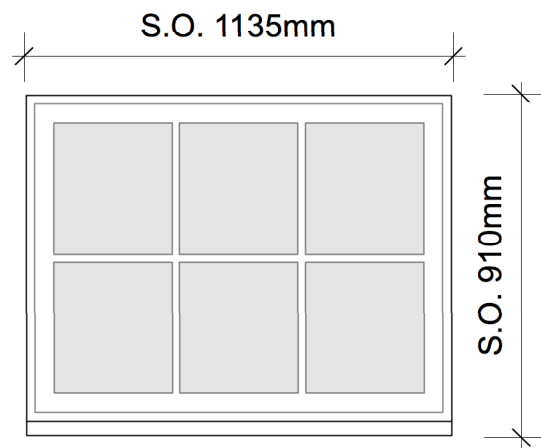


Type B
WB.03
Shed (Garden)

Fixed, single-glazed timber casement window.

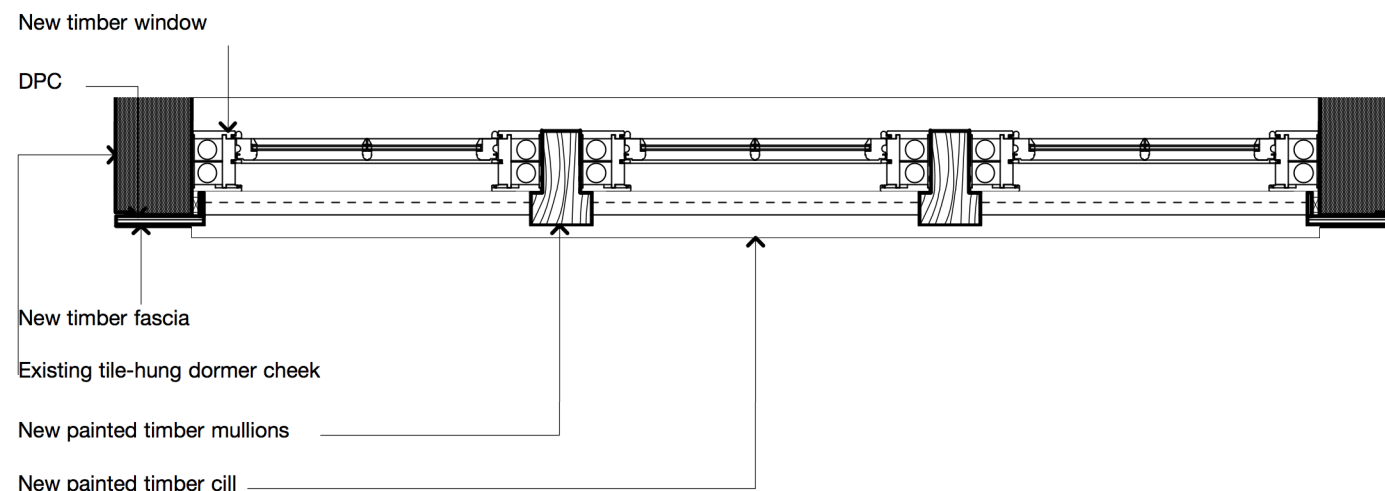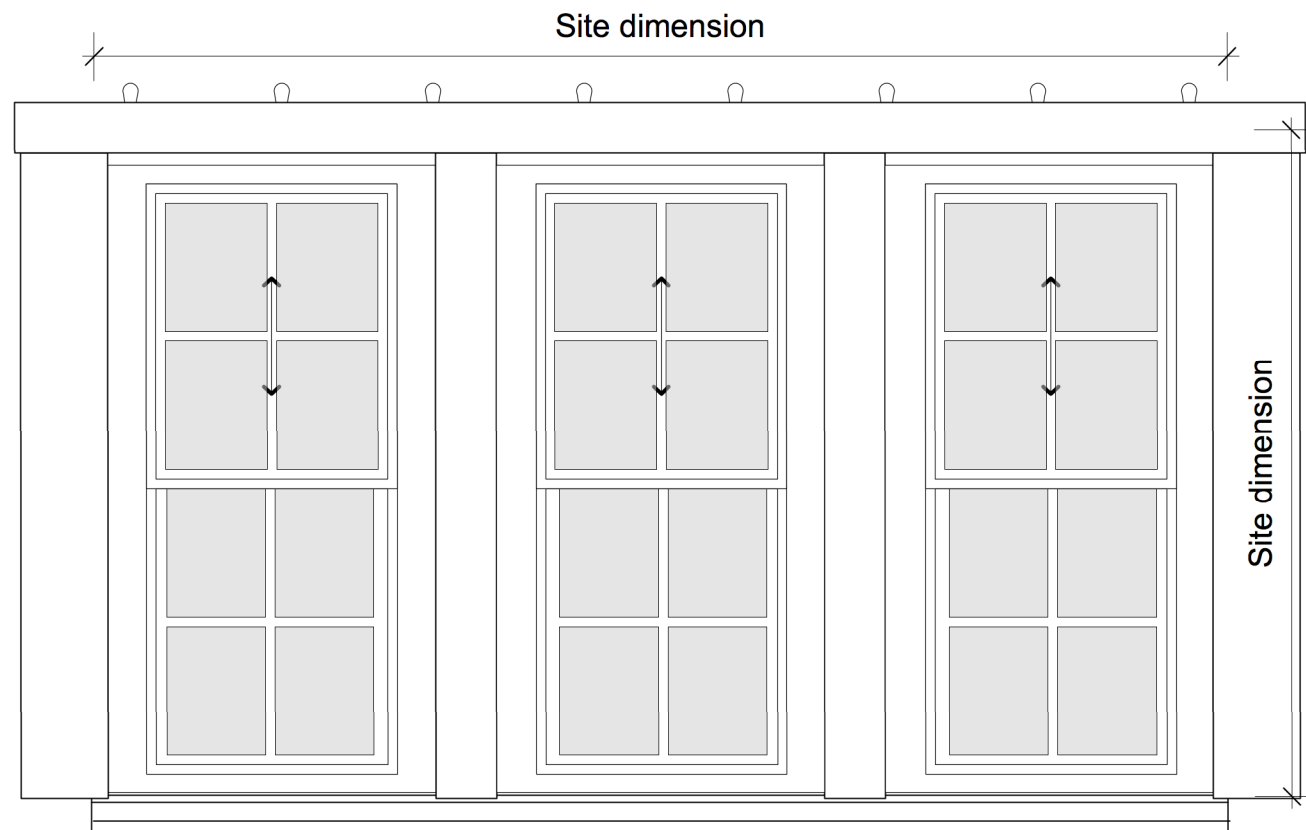

Type C
W2.03
Timber Sash Windows:
Second Floor - Rear Dormer to Bedroom 4

Slim-line double glazing, with toughened glass. Lower sashes fixed.

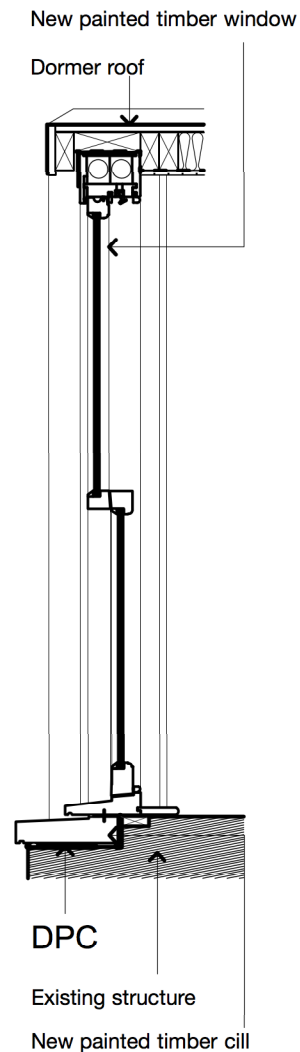

GENERAL NOTES

1. This drawing is the copyright of Haines Phillips Architects.
2. Do not scale from this drawing. Use figured dimensions only.
3. This drawing must not be used for land transfer purposes, or for construction purposes unless accompanied by an Architect's Instruction.

DRAWING ISSUE STATUS

ISSUE	STATUS	COMMENT
P	PRELIMINARY	For comment and review
PL	PLANNING	Planning/Listed Building Application
BR	BUILDING REGS	Building Regs Application
T	TENDER	For pricing purposes only
C	CONSTRUCTION	For procurement & construction
FC	FINAL CONSTRUCTION	Record drawings on completion
L	LEGAL	Conveyancing or other legal purposes

REVISIONS

REV	DATE	NOTES
1	30.03.20	Client changes. Dimensions added.
2	13.04.20	Types A & B dimension amended

**HAINES
PHILLIPS
ARCHITECTS**

Tankerton Works
12 Argyle Walk
London WC1H 8HA
t 020 7833 9324
f 020 7837 2864
e office@hainesphillips.co.uk

JOB TITLE

31 Maltravers Street, Arundel

DRAWING TITLE

Proposed Windows - 1

DRAWN	DATE	SCALE	ISSUE	REVISION
PC	11.2019	1:20@A3		
JOB NR	DRAWING NO.			
4120	DA 407	PL	2	