



Cut s/w stringers
Painted s/w risers
32mm Engineered hardwood tread
Carpet runner
15x15mm painted s/w spindles
65x45mm polished hardwood handrail
All dimensions to be confirmed on site prior to fabrication.
Ensure min. 2m headroom over centreline of stair.

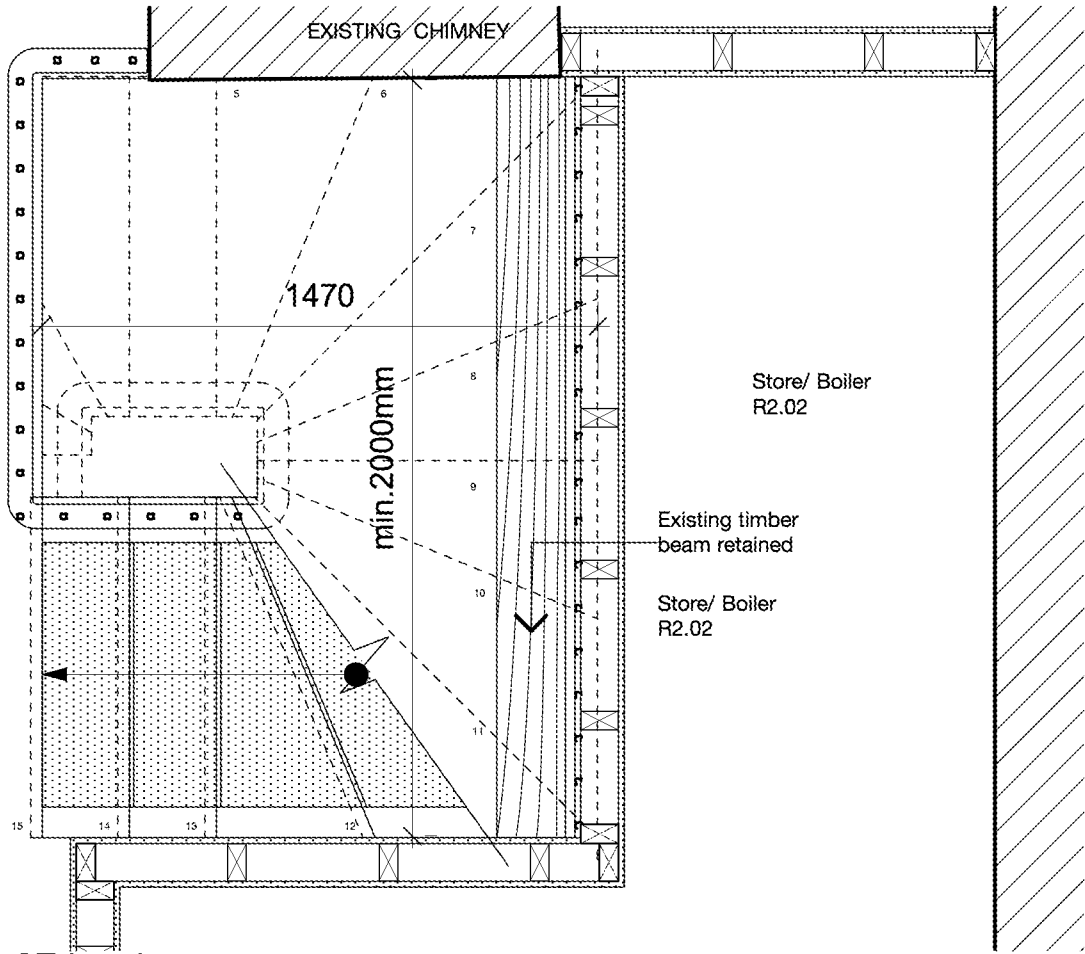


3 Main Stair - Plan at 2F level

Fist Floor to Second Floor
15no. risers 207mm (max.)
Goings 230mm
Max. 42°

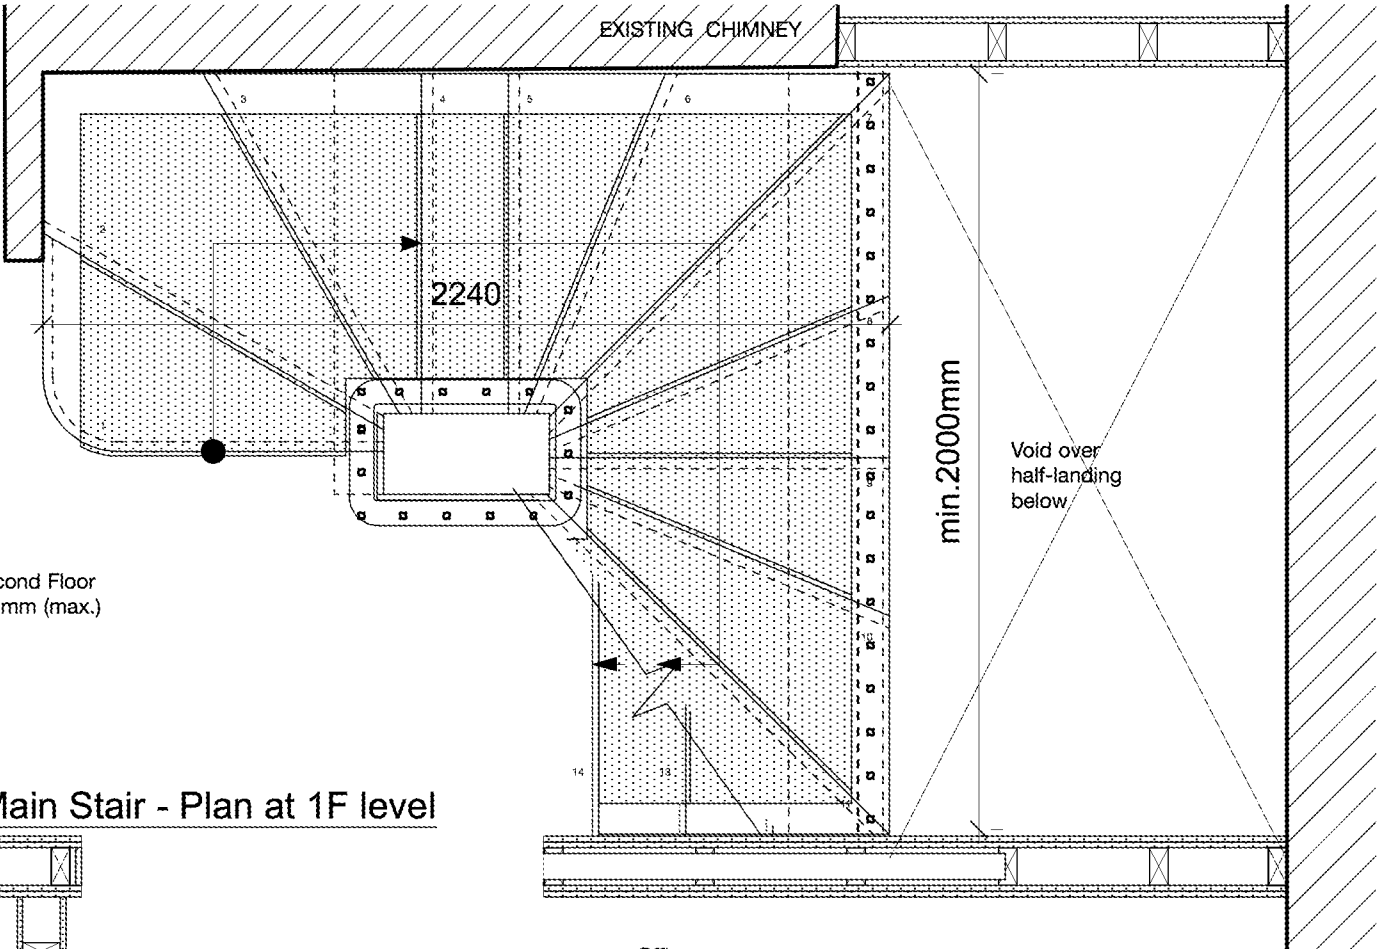

2 Main Stair - Plan at 1F level

Ground Floor to First Floor
14no. risers 200mm
Goings 230mm
Max. 42°

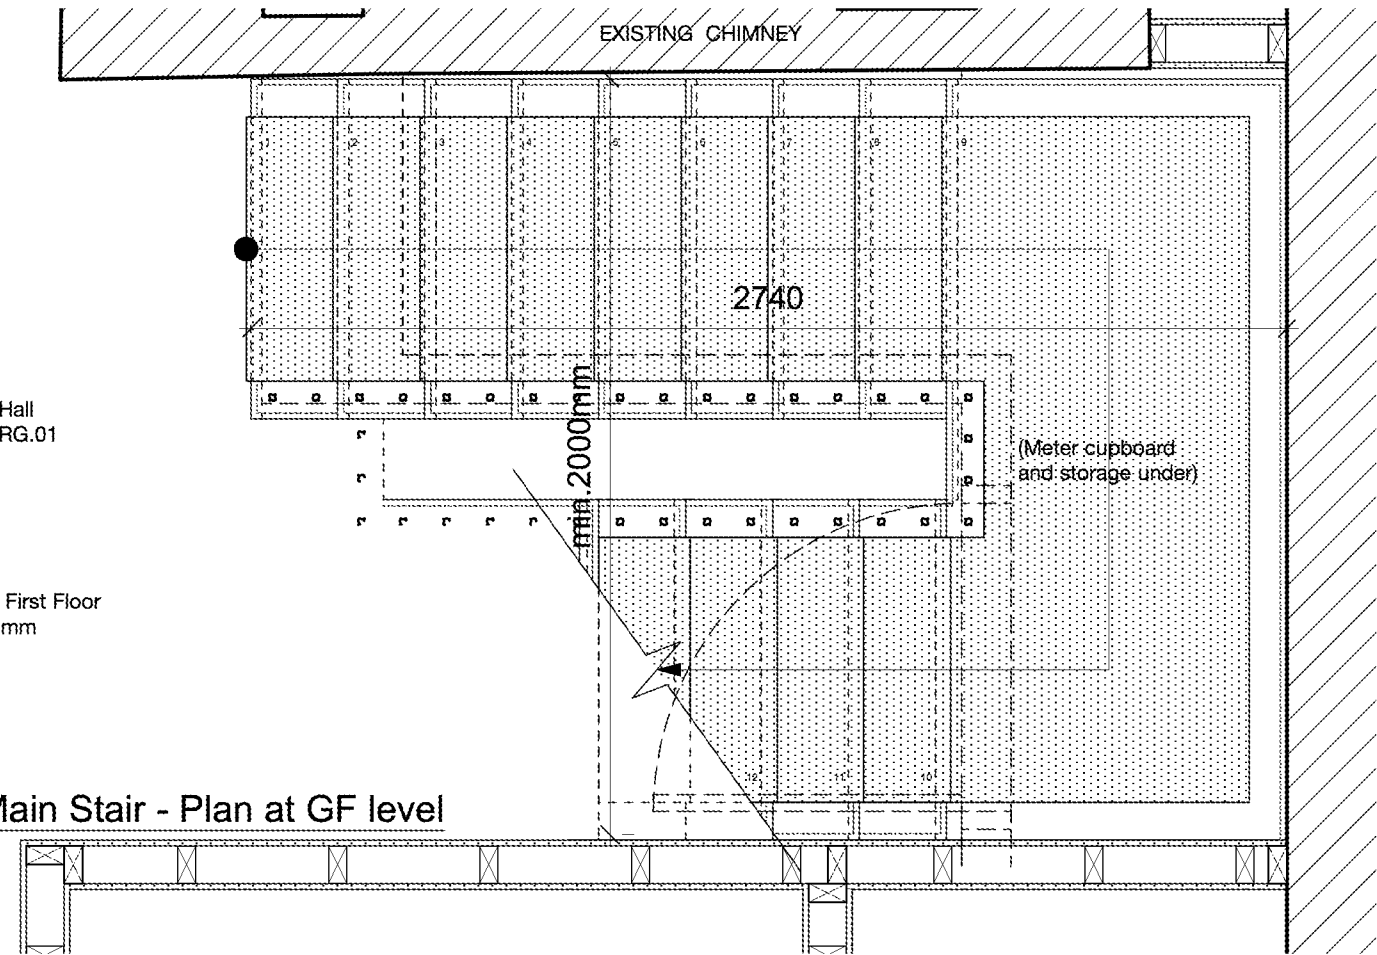

1 Main Stair - Plan at GF level

- GENERAL NOTES
1. This drawing is the copyright of Haines Phillips Architects.
 2. Do not scale from this drawing. Use figured dimensions only.
 3. This drawing must not be used for land transfer purposes, or for construction purposes unless accompanied by an Architect's Instruction.

DRAWING ISSUE STATUS		
ISSUE STATUS	COMMENT	
P	PRELIMINARY	For comment and review
PL	PLANNING	Planning/Listed Building Application
BR	BUILDING REGS	Building Regs Application
T	TENDER	For pricing purposes only
C	CONSTRUCTION	For procurement & construction
FC	FINAL	Record drawings on completion
L	CONSTRUCTION	Conveyancing or other legal purposes

REVISIONS		
REV	DATE	NOTES
1	09.04.20	First issue.

HAINES
PHILLIPS
ARCHITECTS

Tankerton Works
12 Argyle Walk
London WC1H 8HA
020 7833 9324
020 7837 2864
office@hainesphillips.co.uk

JOB TITLE
**31 Maltravers Street,
Arundel**

DRAWING TITLE
Main Staircase Plans

DRAWN	DATE
PC	03.20
JOB NR	SCALE
4120	1:20@A3
DRAWING NO.	ISSUE
D 403	PL 1