




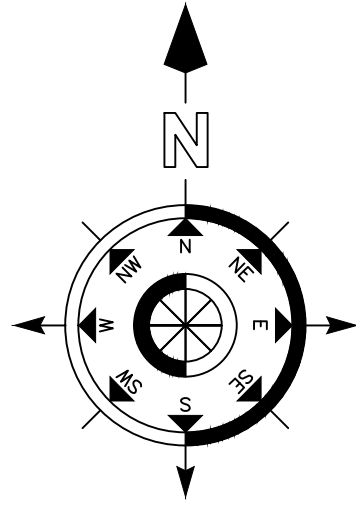

Stn D
EL. 10.127

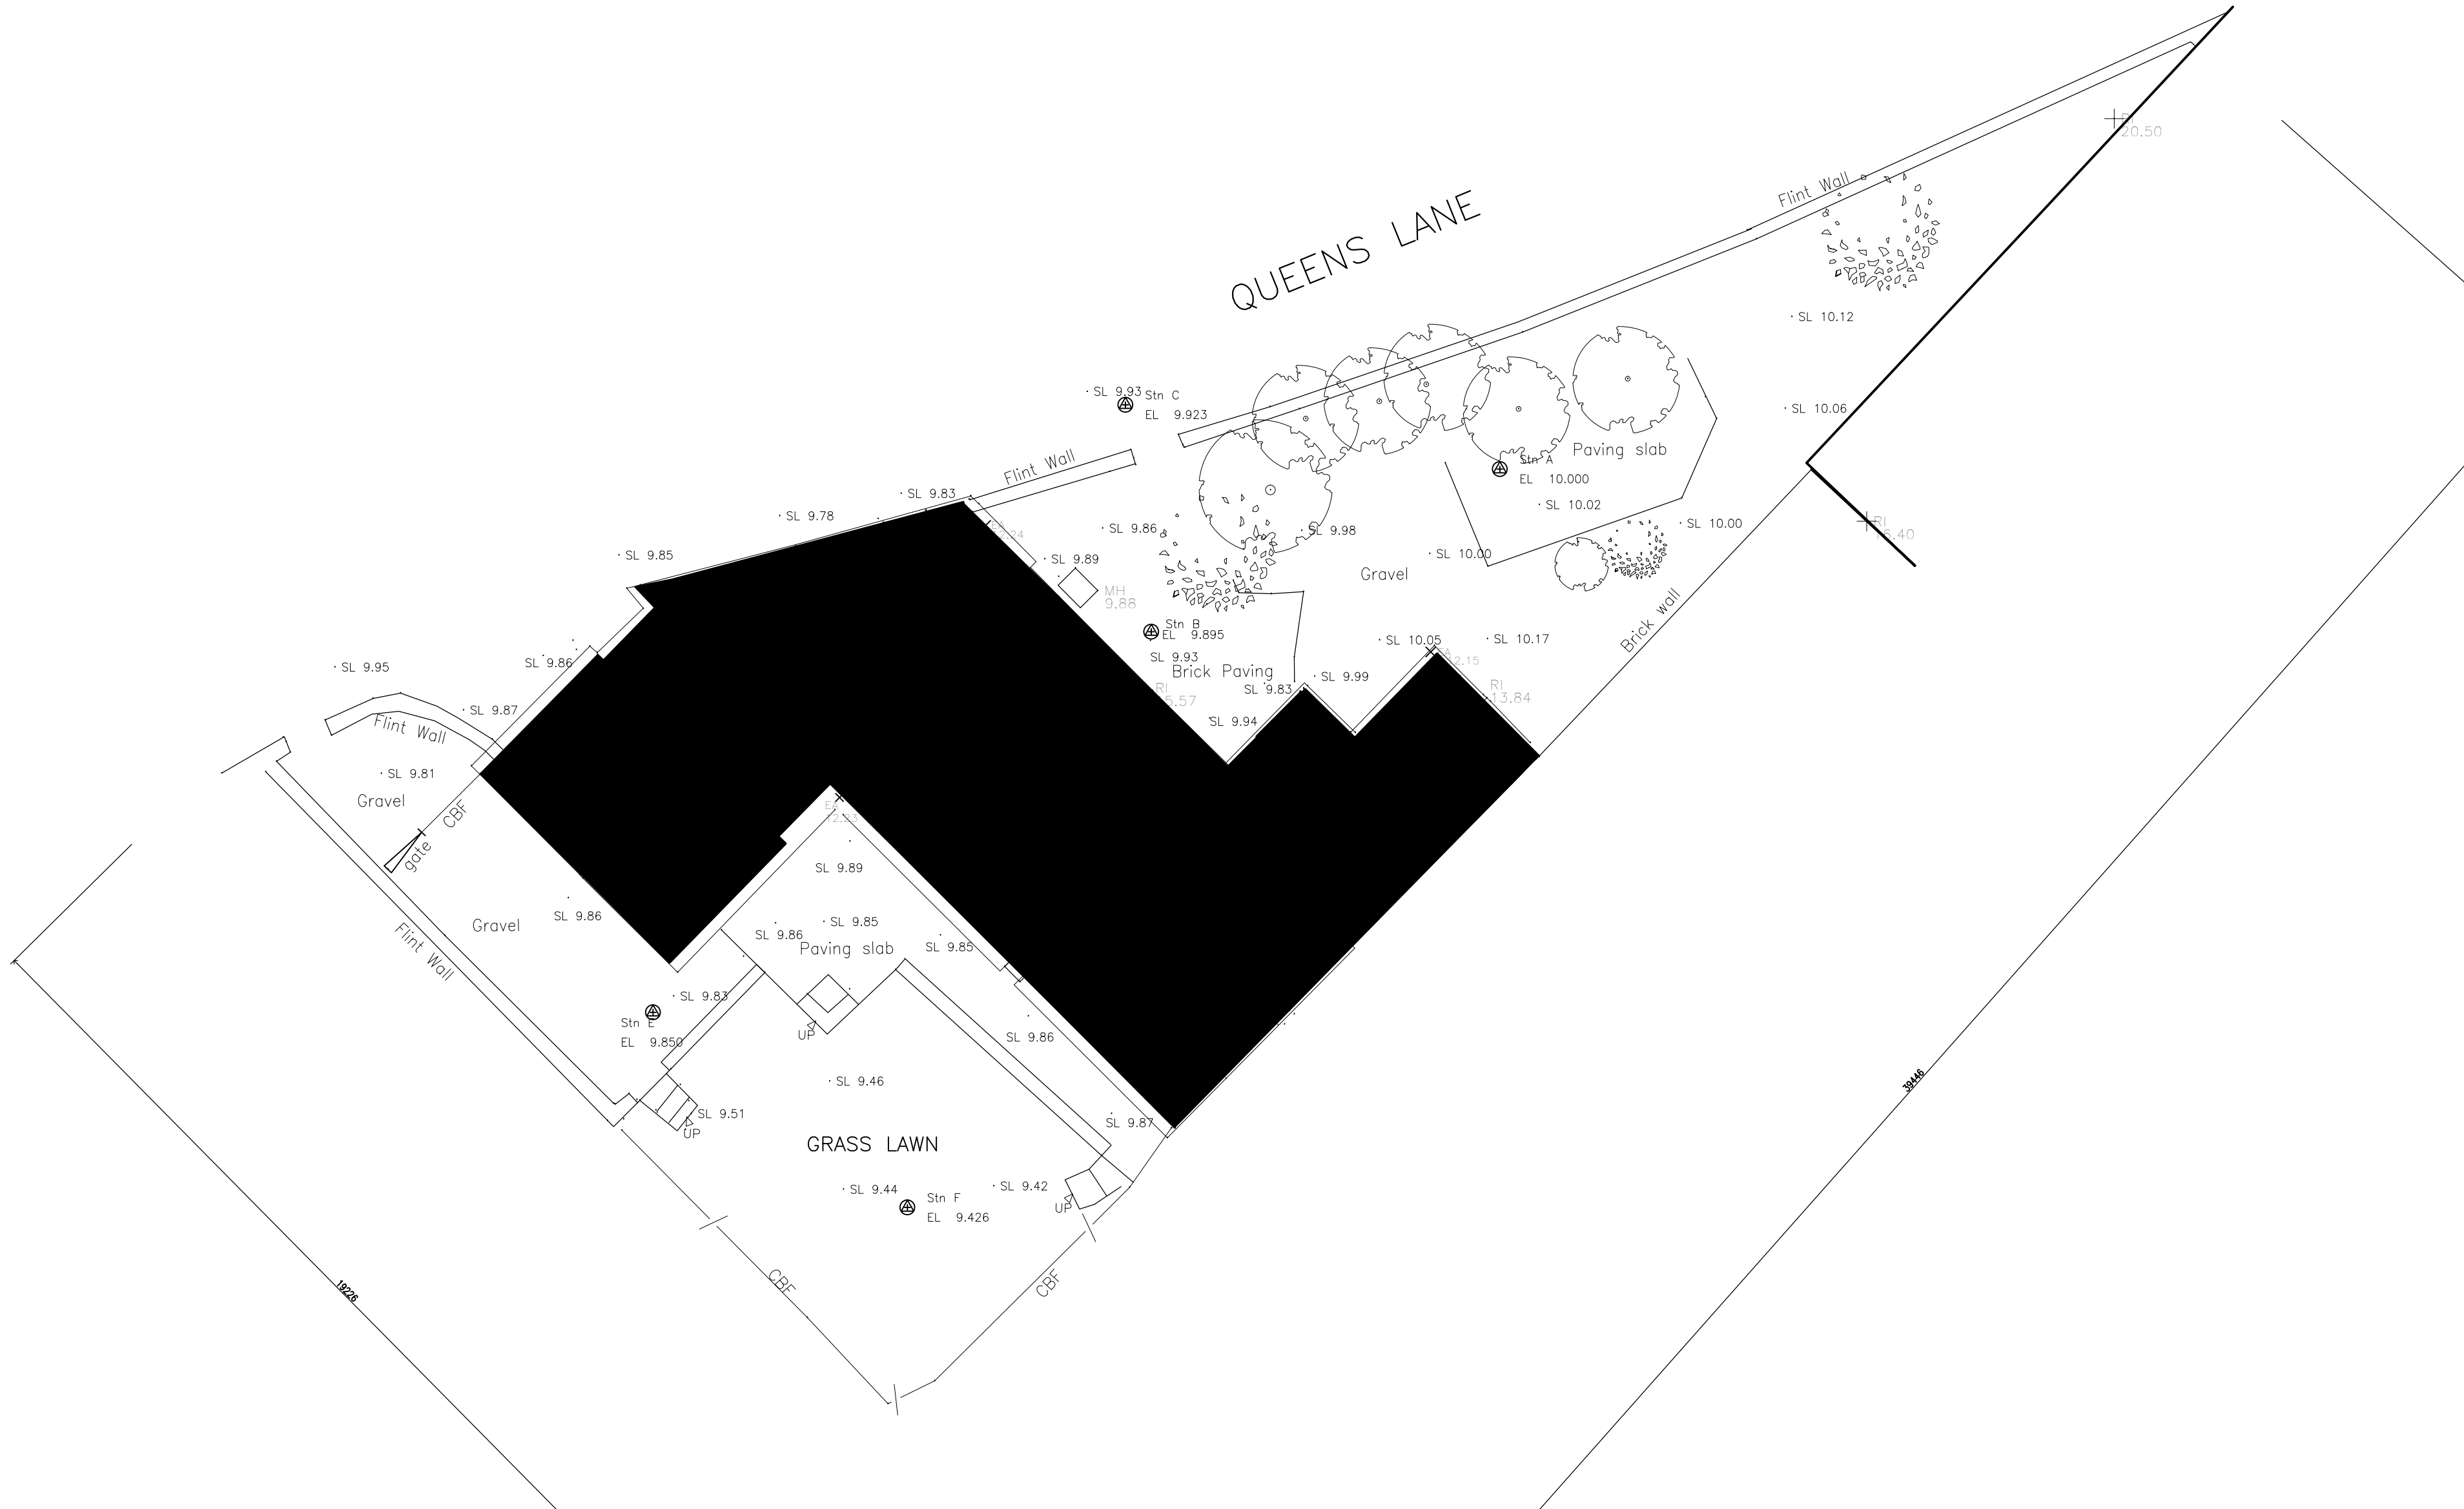

TOPOGRAPHICAL SURVEY

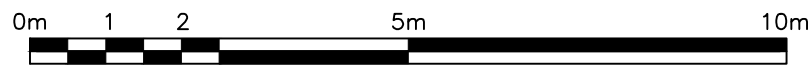

SCALE 1:100 © A1

NOTES
DO NOT SCALE OFF THIS DRAWING
CHECK ALL DIMENSIONS ON SITE BEFORE ANY WORK IS COMMENCED
ALL GOODS MATERIALS AND WORKMANSHIP MUST CONFORM WITH CURRENT BUILDING REGULATIONS, BRITISH STANDARDS AND CODES OF PRACTICE
COPYRIGHT OF THIS DRAWING IS RETAINED BY THE ARCHITECT AND IT MUST NOT BE REPRODUCED WITHOUT WRITTEN CONSENT

LEGEND

BANKING		SLOPING MASONRY	
BUSHES & HEDGES		FENCE	
MARSH		WALL	
TREES		BUILDING	
NOTE: SPREADING HEIGHTS ARE INDICATIVE ONLY		OPEN SIDED BUILDING	
GATES		GLASS ROOFED	
RETAINING WALL		CONTOURS	
		OVERHEAD WIRES	

ABBREVIATIONS (WHERE APPLICABLE)

AR VALVE	AV	MANHOLE	MH
BED LEVEL	BL	MARKER	MKR
BELUSH REACON	BB	NOTICE BOARD	NB
BOLLARD	B	NAME PLATE	NP
BRITISH TELECOM BOX	BTB	OVERHEAD WIRES	CHW
BRICKWORK	BTWH	PARKING METER	PM
BUS STOP	BKWK	RIDGE LEVEL	RL
CABLE TV	CL	ROAD SIGN	RS
COVER LEVEL	CATV	RODDING EYE	RE
CABLE MARKER	CM	SLUICE VALVE	SV
CONCRETE POST	CP	STOP COCK	SC
DOWN PIPE	DP	SOFFIT LEVEL	SOF
DROP KERB	DK	SPOT LEVEL	SL
EAVES LEVEL	EA	STRUCTURAL SLAB LEVEL	SSL
ELECTRICITY CABLE PIT	ELCP	STATION	STN
ELECTRICITY CONTROL BOX	ECB	TREE STUMP	ST
EARTH ROD	EP	TELEGRAPH POLE	TP
FIRE HYDRANT	ER	TELEPHONE CALL BOX	TCB
FLOWER BED	FH	TOP OF KERB	TK
FOOTPATH	FB	TURNSTILE	TS
FLOOR LEVEL	FL	TOP OF WALL	TL
FLAG STAFF	FS	UNDERGROUND	UG
GAS VALVE	GV	UNABLE TO LEFT	UTL
GATE STOP	GS	UNABLE TO SURVEY	UTS
GULLY	G	VENT PIPE	VP
GULLY OUTLET	GO	WATER LEVEL	WL
INSPECTION COVER	IC	WATER METER	WM
INVERT LEVEL	IL	WASH-OUT	WO
LAMP POST	LP	WASTE PIPE	WP
LETTER BOX	LB	WATER VALVE	WV

BUILDING

ACCESS HATCH	AH	WINDOW CILL LEVEL	WCL
ARCH HEAD HEIGHT	AHH	WINDOW HEAD LEVEL	WHL
ARCH SPRINGER HEIGHT	AHL	SKYLIGHT	SL
ARCH SPRINGER LEVEL	ASL	SOIL AND VENT PIPE	SVP
BEAM	BE	THRESHOLD LEVEL	THL
BEAM HEIGHT	BH	WASH BASIN	WB
BEAM HEAD LEVEL	BHL	WATER TANK	WT
BEAM SOFFIT LEVEL	BSL		
COLUMN	Col		
CILL TO HEAD	C-H		
CEILING LEVEL	CL		
DOOR HEAD	DH		
DOOR HEAD LEVEL	DHL		
FIRE ALARM	FA		
FLOOR TO CILL	F-C		
FLOOR TO CEILING HEIGHT	F-C-H		
FINISHED FLOOR LEVEL	PFL		
HOSE REEL	HR		
ROOF LEVEL	RL		
ROOF RAIL	RRL		
TUBULAR STEEL RAIL	RWP		
RAIN WATER PIPE	RWP		

FENCES

BARBED WIRE FENCE	BWF
CORRUGATED IRON FENCE	CIF
CLOSE BOARD FENCE	CBF
CHAIN LINK FENCE	CLF
CHESTNUT PALING FENCE	CPE
FENCE POST	FPO
INTERWOVEN FENCE	IWF
IRON RAILING FENCE	IRF
LARCH LAP FENCE	LLF
MISCELLANEOUS FENCING	MISF
PALISADE FENCE	PF
POST AND CHAIN FENCE	PCF
POST AND RAIL FENCE	PRF
POST AND WIRE	PWF
TUBULAR STEEL RAIL	TSPF
WIRE MESH FENCE	WMF

(Concrete Post/Steel Post/Timber Post) (CP/SP/TP)

Note:
Survey is based on arbitrary height datum of +10.00 metres Stn A

REV	DATE	BY	AMENDMENT

folkes architects
THE DESIGN STUDIO
94 High Street
Boreham
West Sussex
BN44 5SD

CLIENT
Chris & Margaret Deal

JOB TITLE
Pound Cottage
Queens Lane
Arundel
BN18 9JN

DRAWING TITLE
Topographical Survey

DATE 07.02.17	SCALE 1:100	DRAWN BY DJ
		CHECKED BY MF
JOB NO. 16102	DRAWING NO. 1.01	REVISION