


MATERIALS KEY

- 1. Red Brick
- 2. Buff Brick
- 3. Flint Stone Cladding
- 4. Timber Cladding
- 5. Aluminium Window/Door Frames
- 6. Aluminium Facias
- 7. Slate Roof Tiles

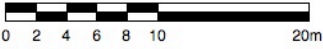

Indicative Street Scene (Fitzalan Road)
North Elevation



Indicative River Scene (River Arun)
North Elevation



Indicative Rear Context Elevation
South Elevation

Drawn	NN	Checked	DJ / LM
-------	----	---------	---------

REV_A_19/03/18 Balconies added to flats 28, 29 & 30

Note: Martlets Court / Caen Stone Court heights estimated