


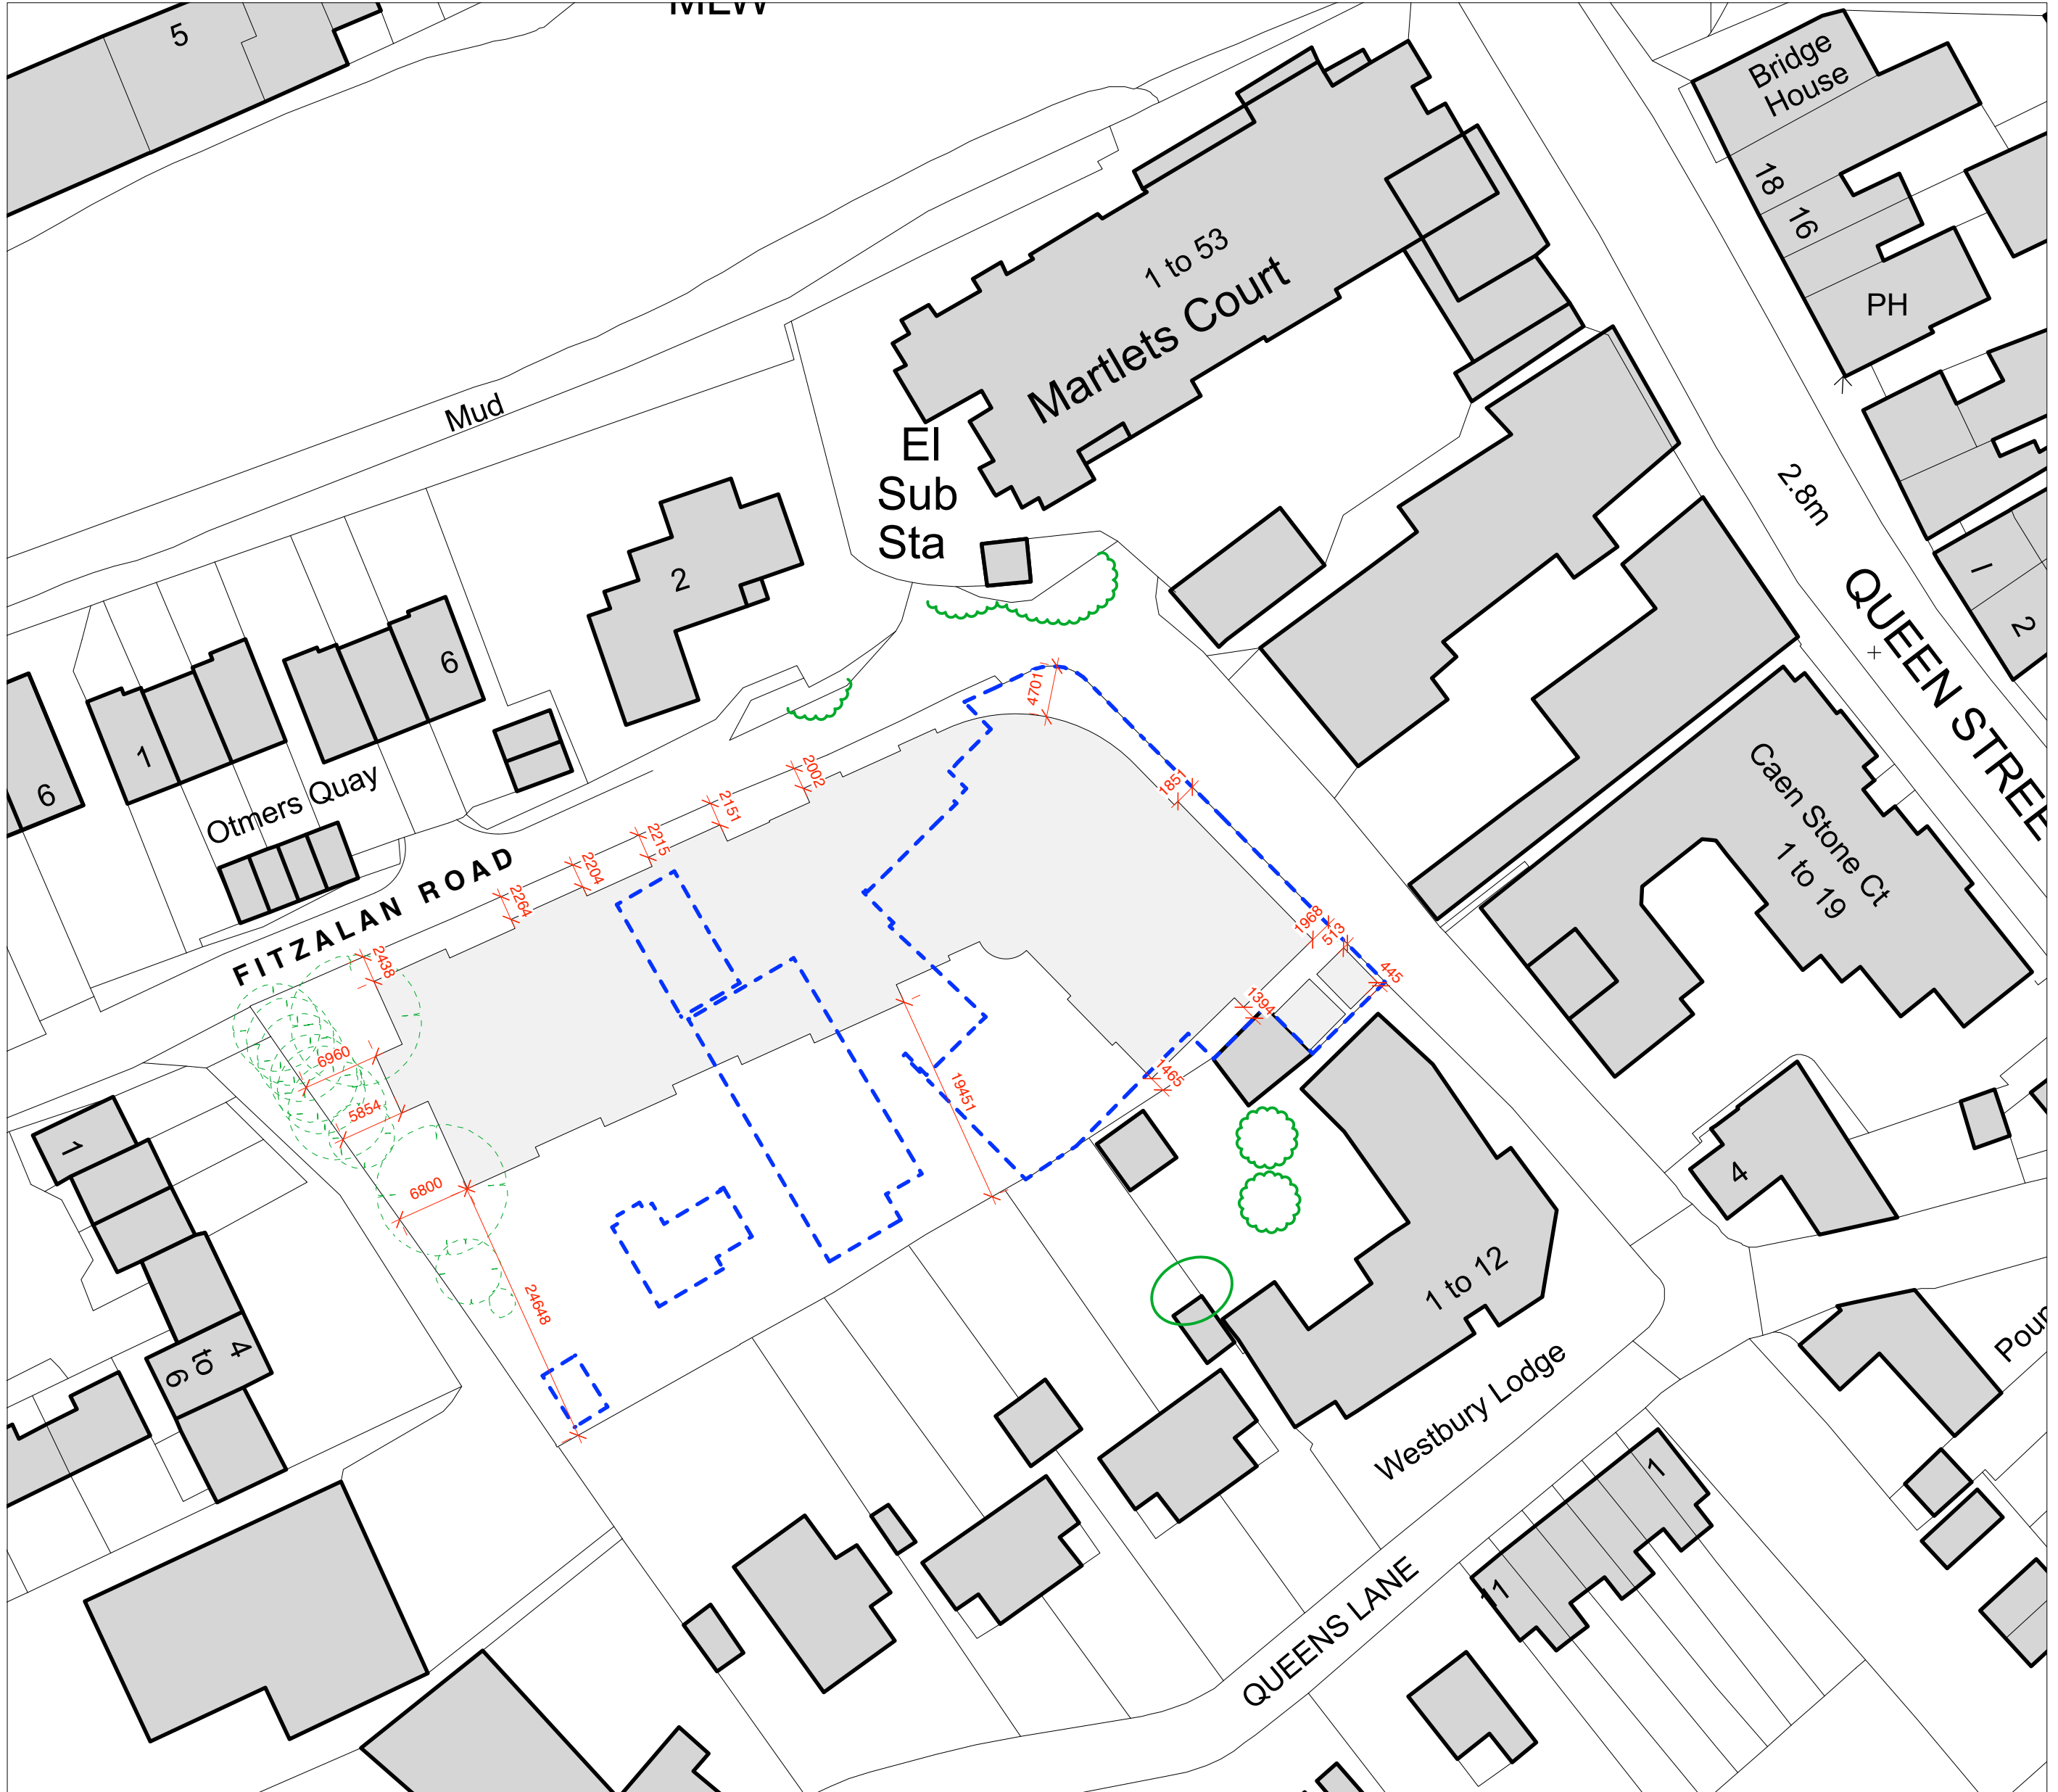


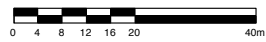

Location Plan
Scale 1:1250

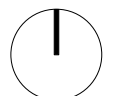

Block Plan
Scale 1:500

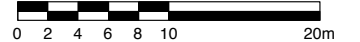


Outline of proposed



Outline of existing to be demolished



Existing Trees
to be removed

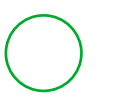

Existing Trees

Drawn NN Checked DJ / LM

REV_A_15/05/18 Block plan amended to show dimensions & trees