




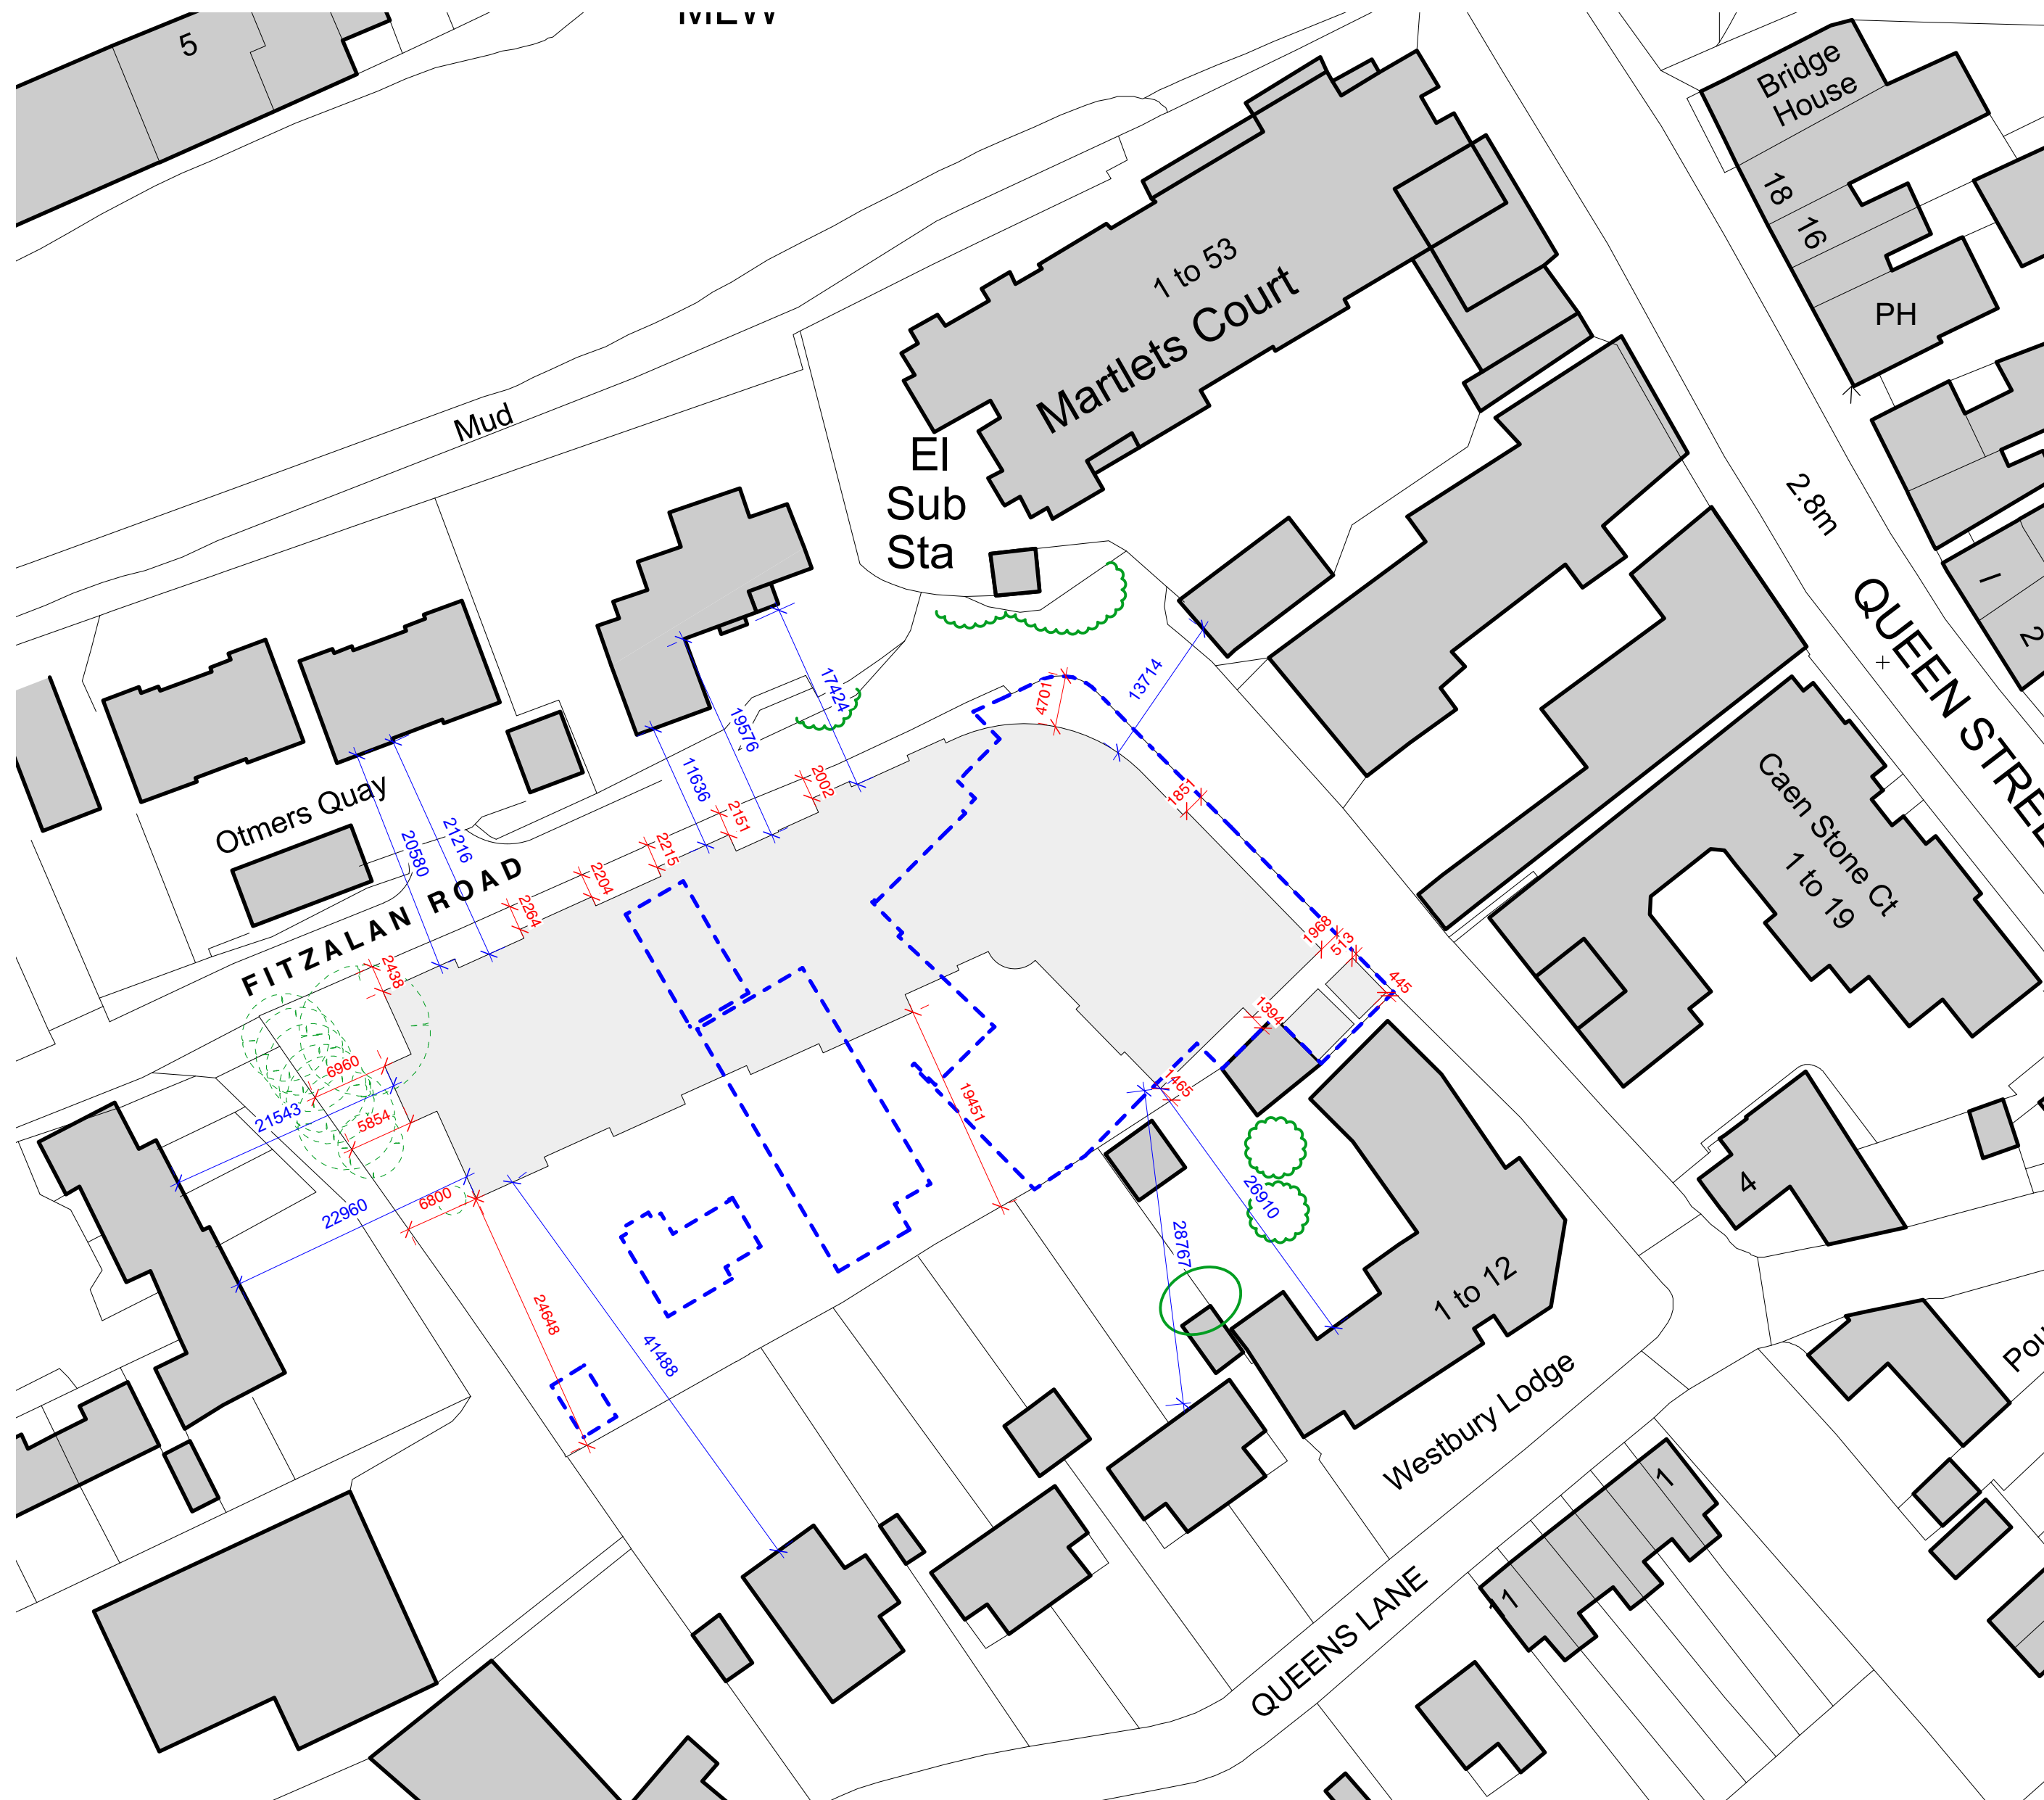

Location Plan
Scale 1:1250

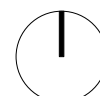

Block Plan
Scale 1:500

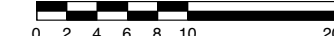

Outline of proposed

Outline of existing to be demolished

Existing Trees
to be removed

Existing Trees

Drawn NN Checked DJ / LM

REV_A_15/05/18 Block plan amended to show dimensions & trees
REV_B_22/10/18 Distances to neighbouring buildings shown on block plan.
REV_C_02/11/18 Neighbouring building outlines amended following receipt of further survey information.