


- MATERIALS KEY
- 1. Red Brick
 - 2. Buff Brick
 - 3. Flint Stone Cladding
 - 4. Timber Cladding
 - 5. Aluminium Window/Door Frames
 - 6. Aluminium Facias
 - 7. Slate Roof Tiles

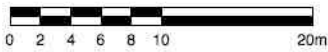

Indicative Street Scene (Fitzalan Road)
North Elevation



Indicative River Scene (River Arun)
North Elevation



Indicative Rear Context Elevation
South Elevation

Drawn	NN	Checked	DJ / LM
-------	----	---------	---------

REV_A_19/03/18 Balconies added to flats 28, 29 & 30
REV_B_01/11/18 Amendments following receipt of additional survey information, heights indicated.

Note: Survey information used where available. Other heights / positions of buildings are estimated