




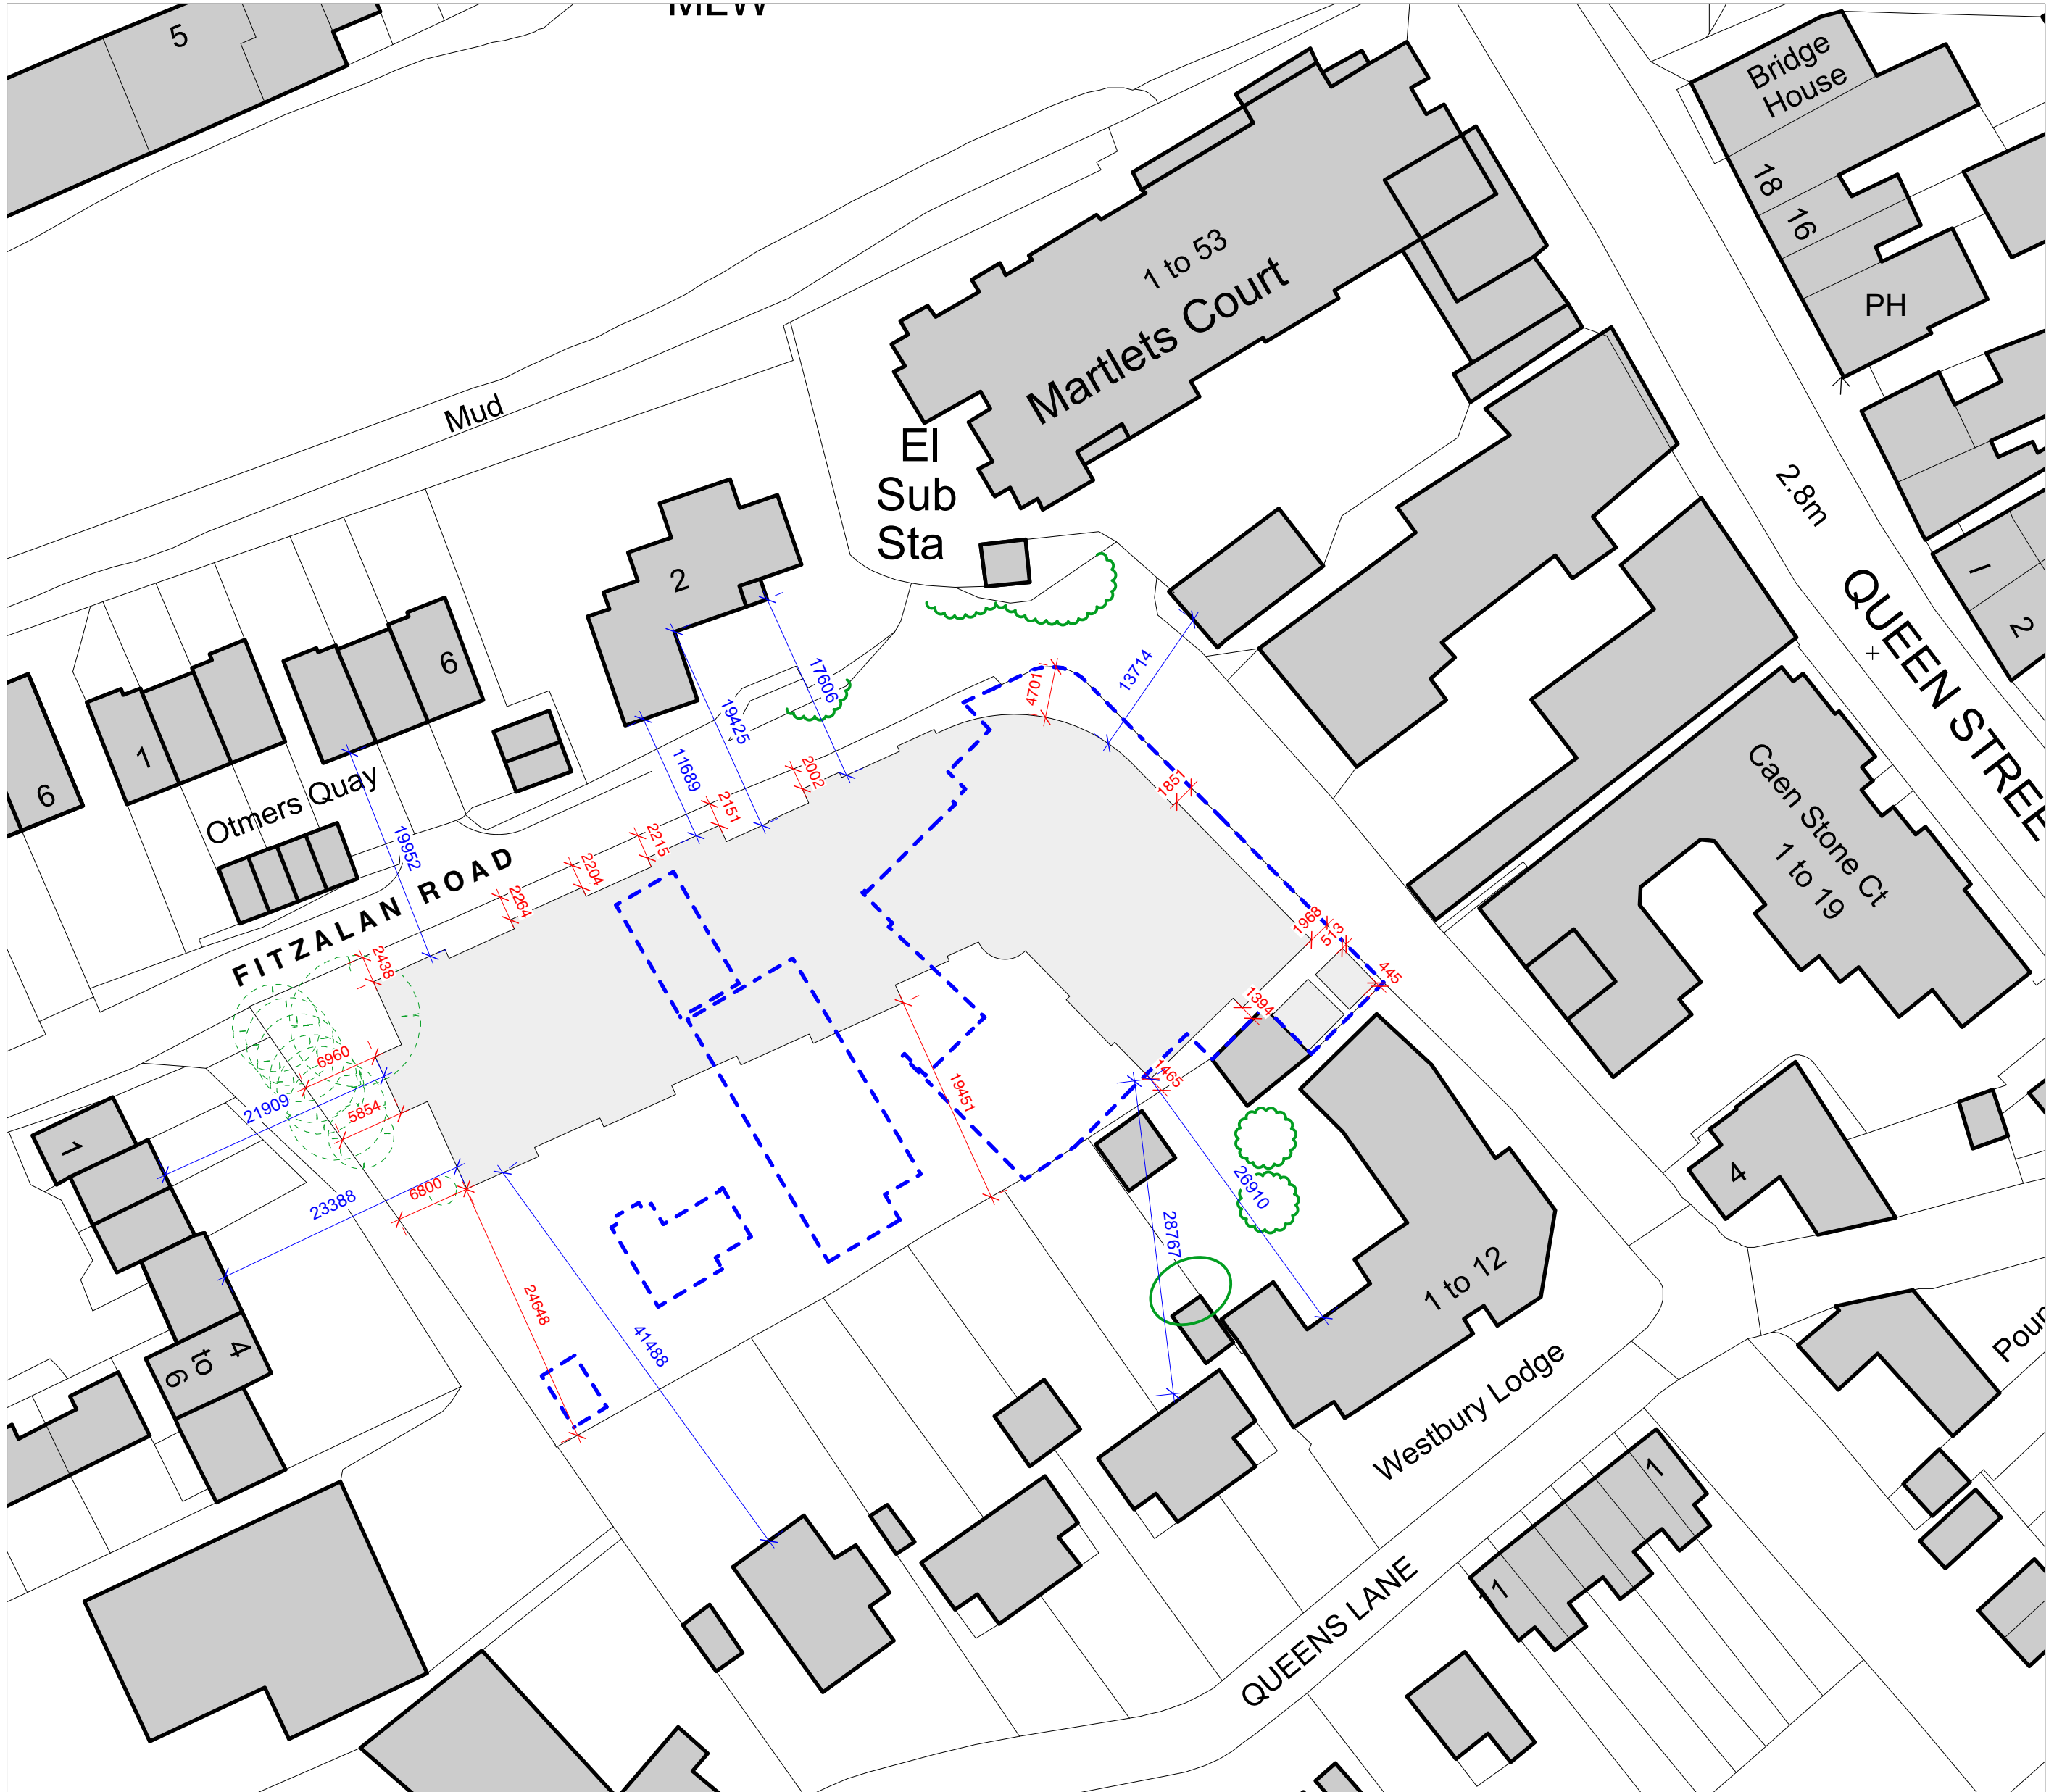

Location Plan
Scale 1:1250

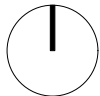

Block Plan
Scale 1:500

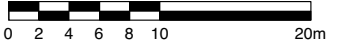

Outline of proposed



Outline of existing to be demolished



Existing Trees
to be removed



Existing Trees

Drawn	NN	Checked	DJ / LM
-------	----	---------	---------

REV_A_15/05/18 Block plan amended to show dimensions & trees
REV_B_22/10/18 Distances to neighbouring buildings shown on block plan.