


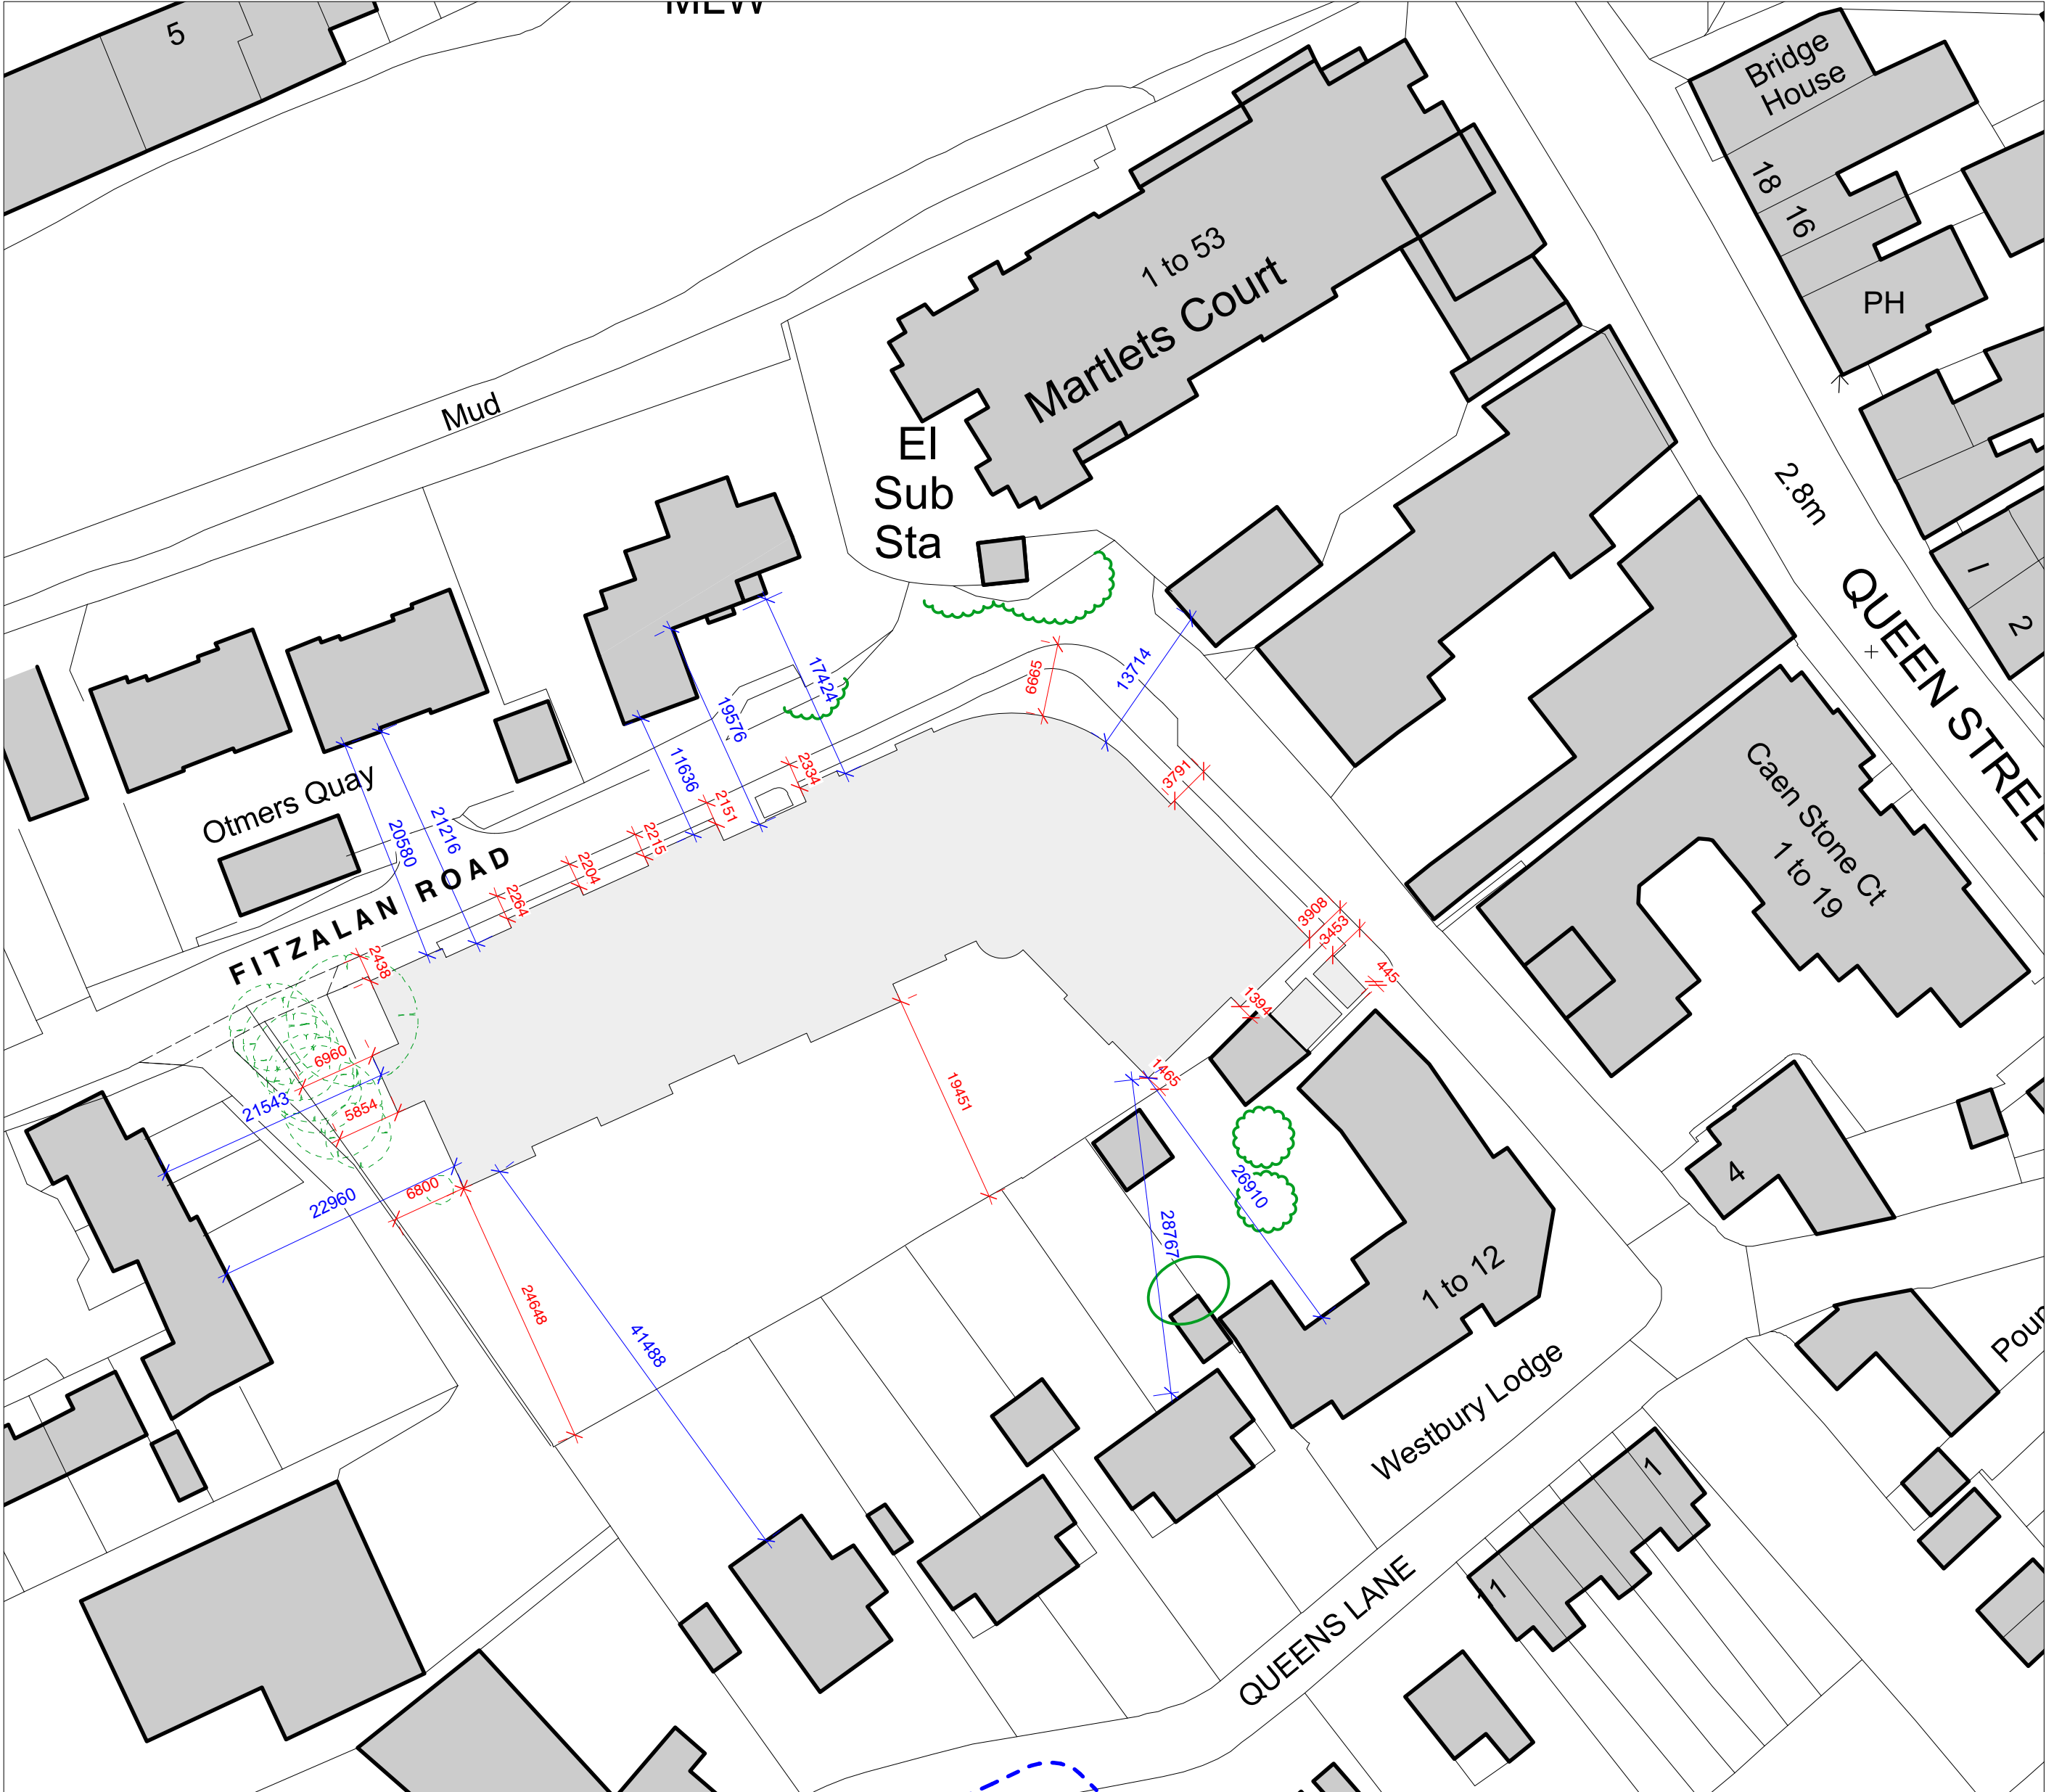


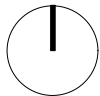

Location Plan
Scale 1:1250

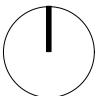

Block Plan
Scale 1:500

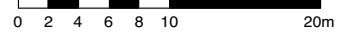

Drawn	NN	Checked	DJ / LM
-------	----	---------	---------

REV_A_15/05/18 Block plan amended to show dimensions & trees
REV_B_22/10/18 Distances to neighbouring buildings shown on block plan.
REV_C_02/11/18 Neighbouring building outlines amended following receipt of further survey information.
REV_D_08/10/19 Front boundary, road and pedestrian footpath amended following Highways and Planning comments...AW



Outline of proposed



Outline of existing to be demolished



Existing Trees
to be removed



Existing Trees