




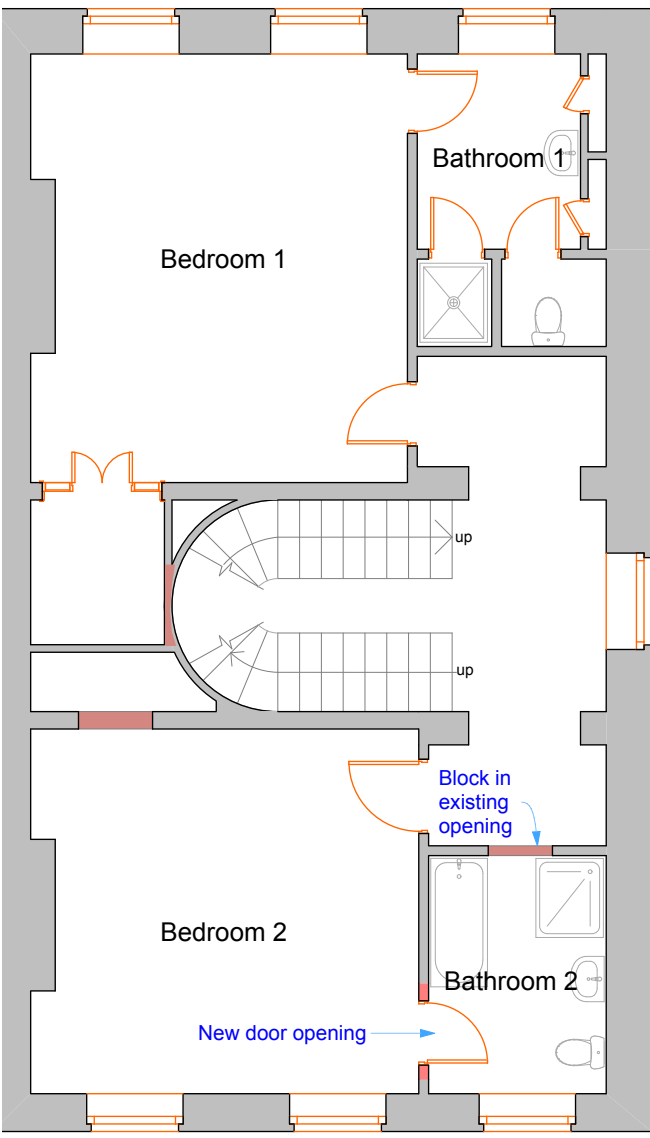


First Floor

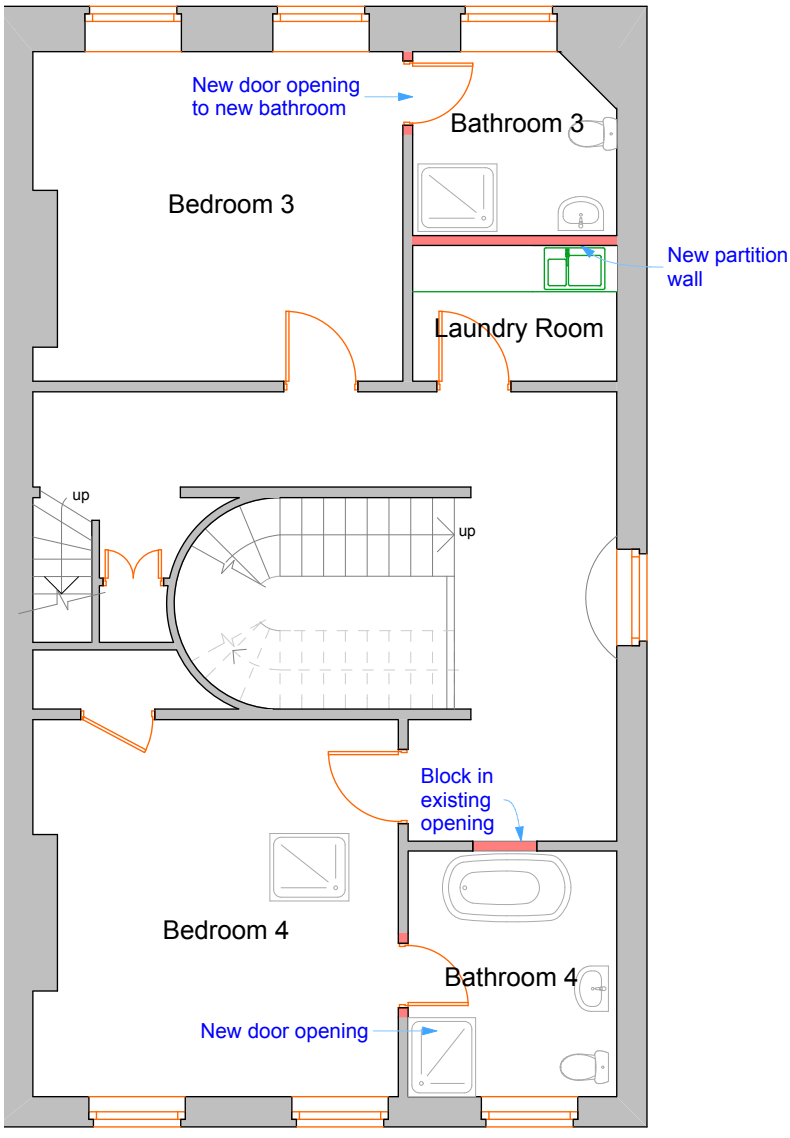


Second Floor

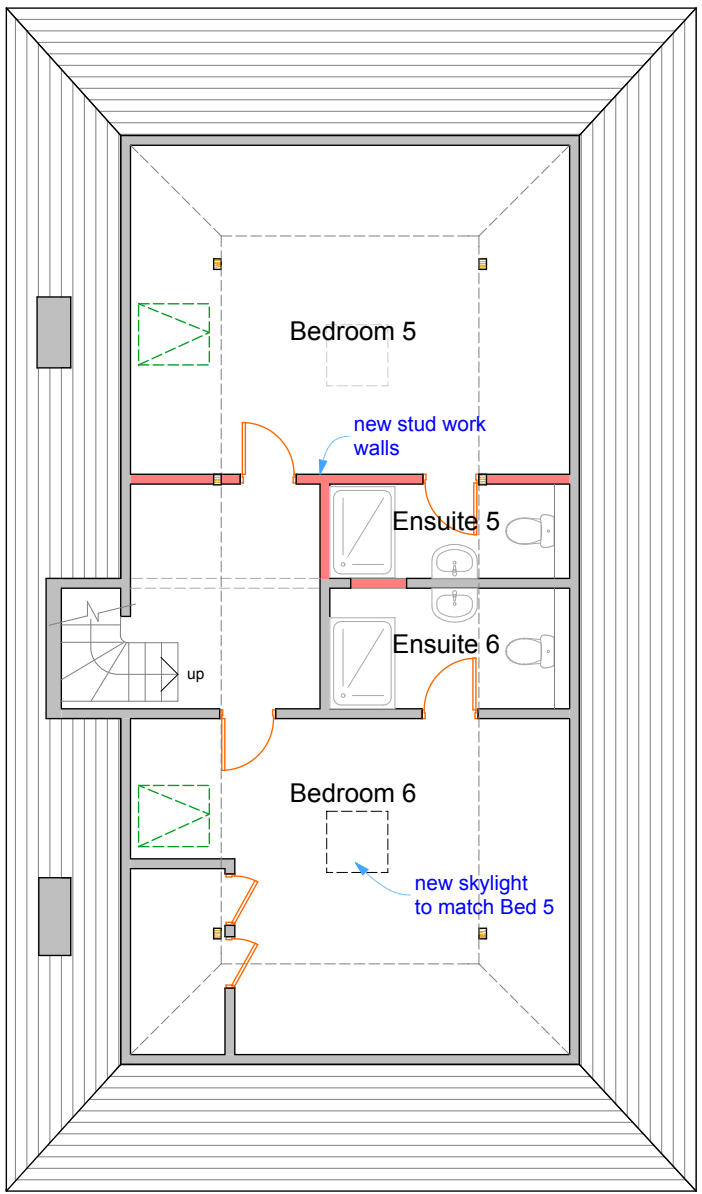

Third Floor

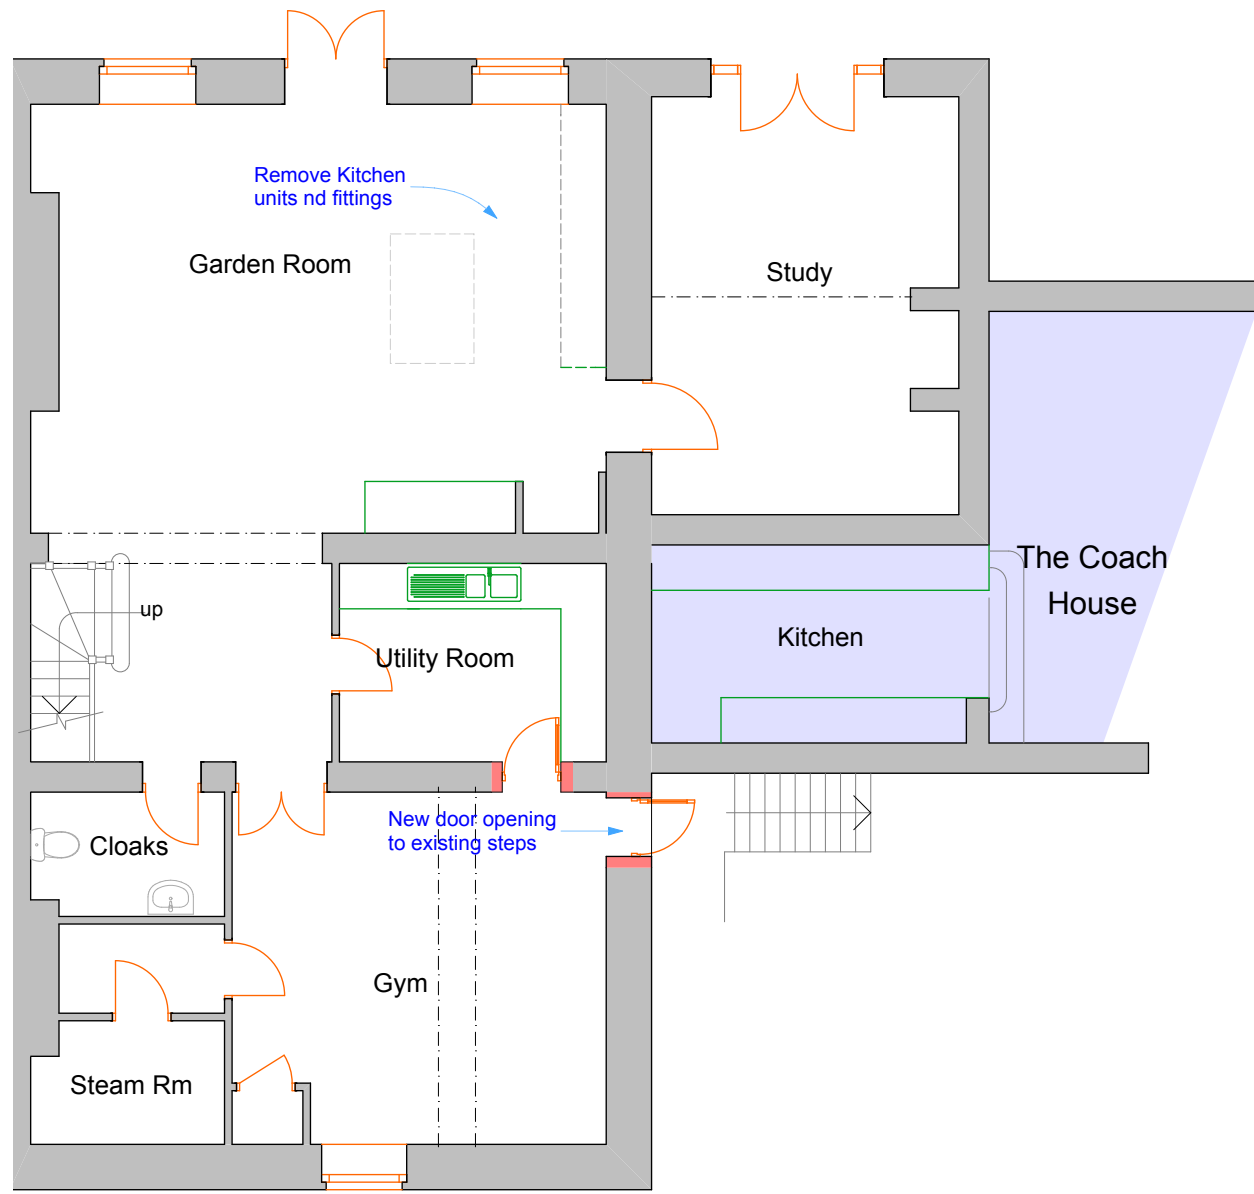

Lower Ground Floor

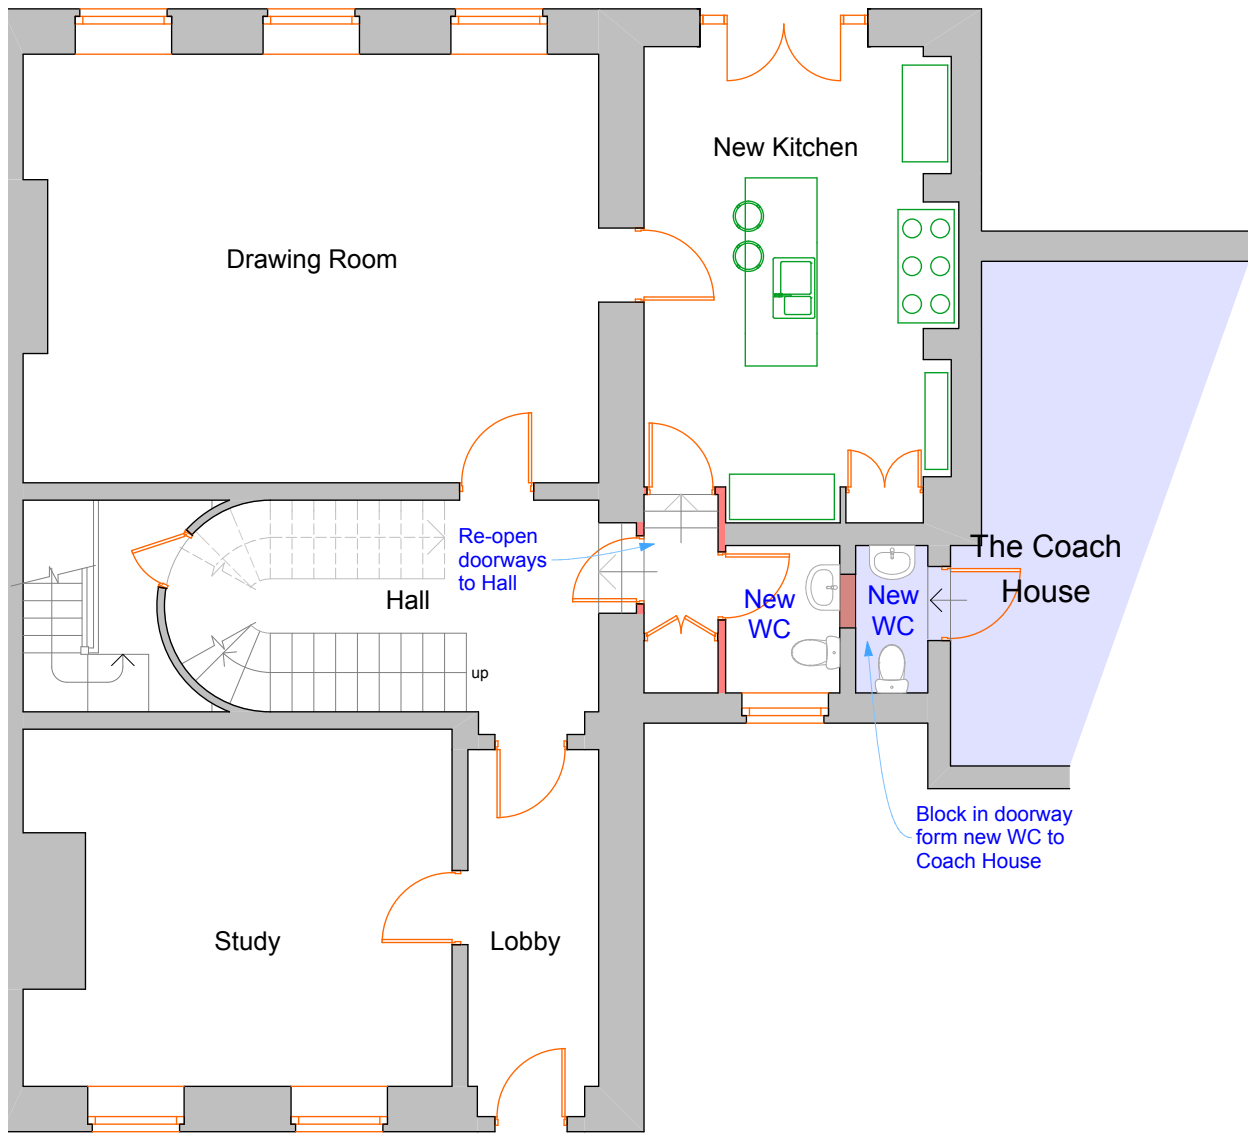

Ground Floor

Revisions
A March 17 Title corrected



Chartered Surveyors
Norton Studio, School Lane
Arundel, West Sussex
BN18 9DR
tel: 01903 885444
email: info@af-fuller.co.uk
www.andrewfuller.co.uk

Job Title
Carleton House,
Maltravers Street
Arundel

Client
Mr & Mrs A Batty

Drawing Name
Floor Plans,
Proposed

Drawing Status
Planning

Drawn by
AF
Date
Oct 16

Checked by
Date

Drawing Scale
1:100 at A1

Drawing No
161033/02
Status
Revision
A

This drawing is the property of Andrew Fuller Associates and is not to be copied reproduced, retained or disclosed to any unauthorised person either wholly or in part without prior consent. Do not scale from this drawing except for Planning purposes. Use all figured dimensions only. All figured dimensions to be checked on site prior to construction. All discrepancies, errors and omissions to be reported to Andrew Fuller Associates prior to construction. Layout and dimensions of existing building to be checked on site.