




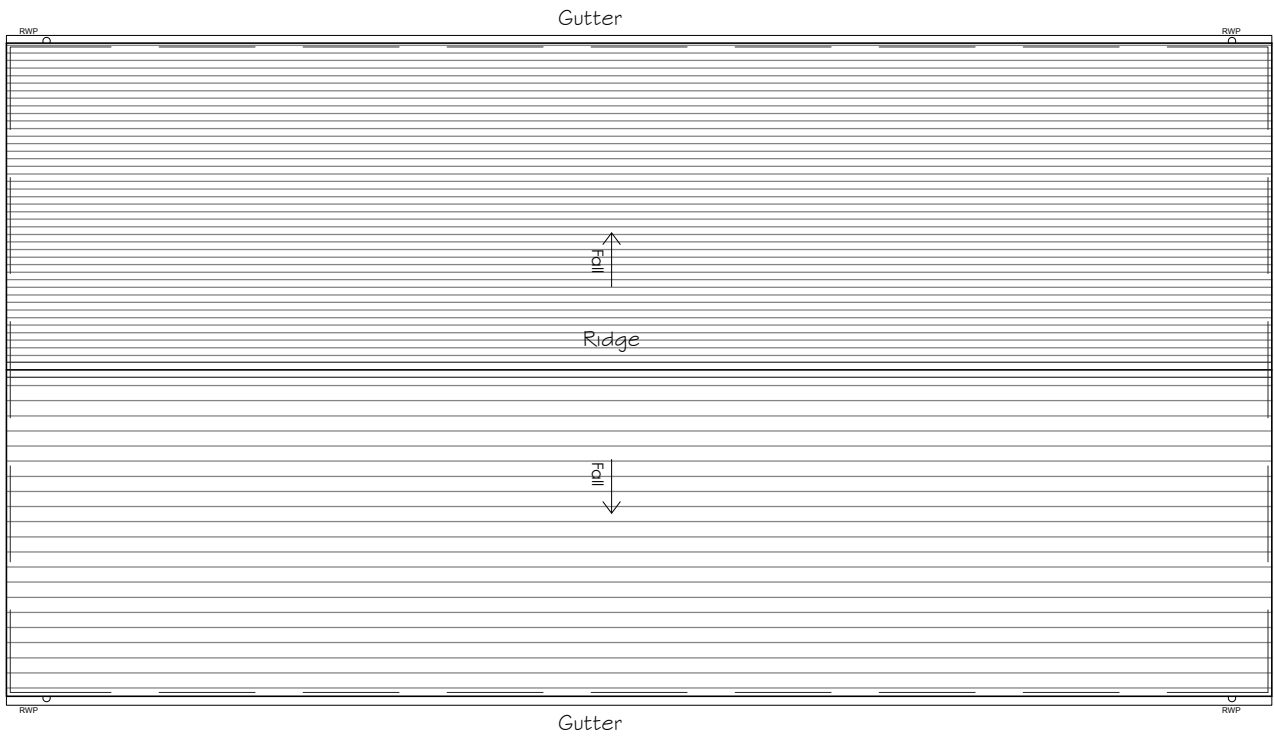



Roof plan

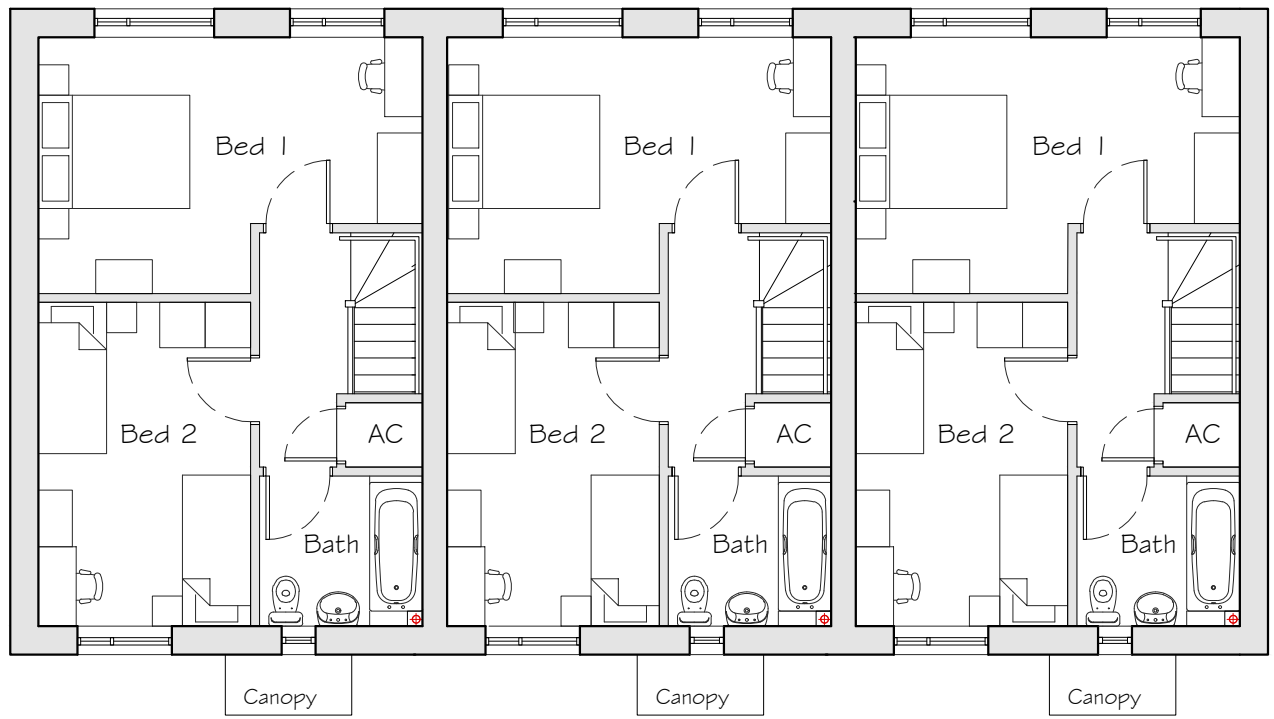


First floor plan
3no. 2 Bedroom,
4 Person House
First Floor 39.6 sqm

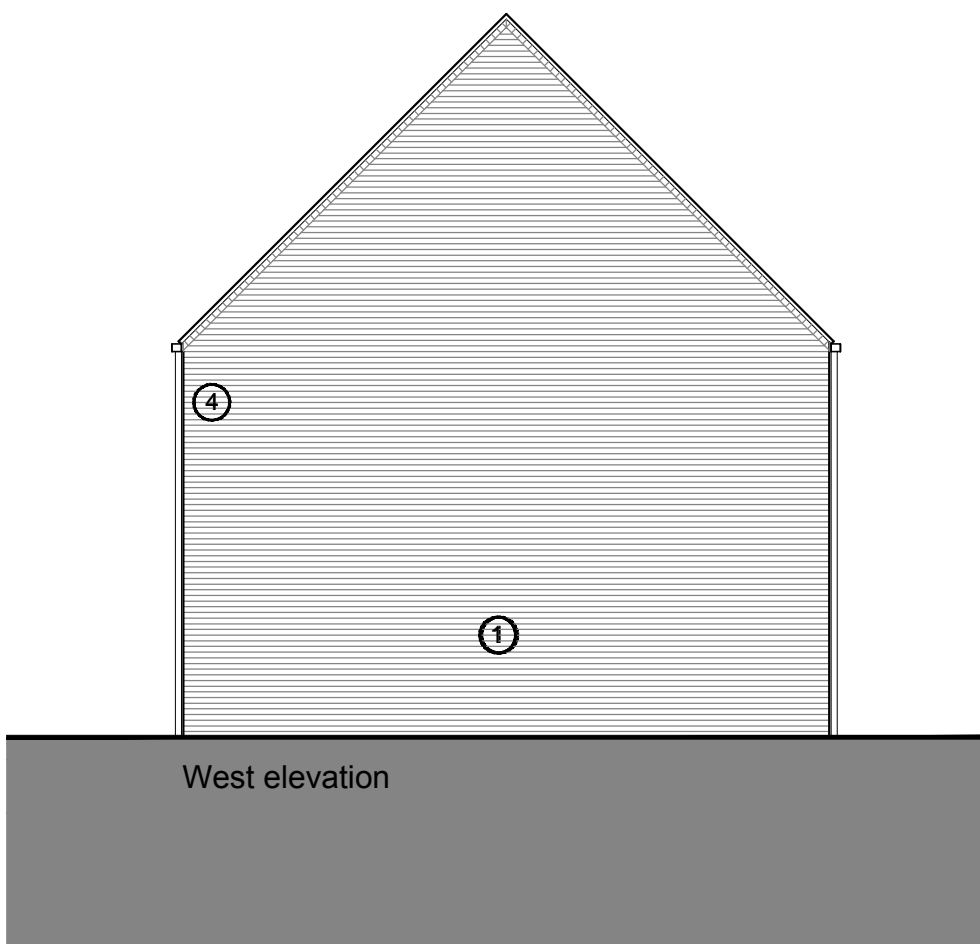


- Materials Key:
1. Red / Brown facing brick
 2. Entrance door to houses to Secured By Design standard.
 3. Artificial slate tiled roof, ridge tile also grey.
 4. Black UPVC rainwater goods.
 5. Dark Grey windows and doors, brick wall finish returns in reveals.
 6. Stone effect cills, light coloured
 7. Single ply membrane porch canopies with proprietary metal fascia.

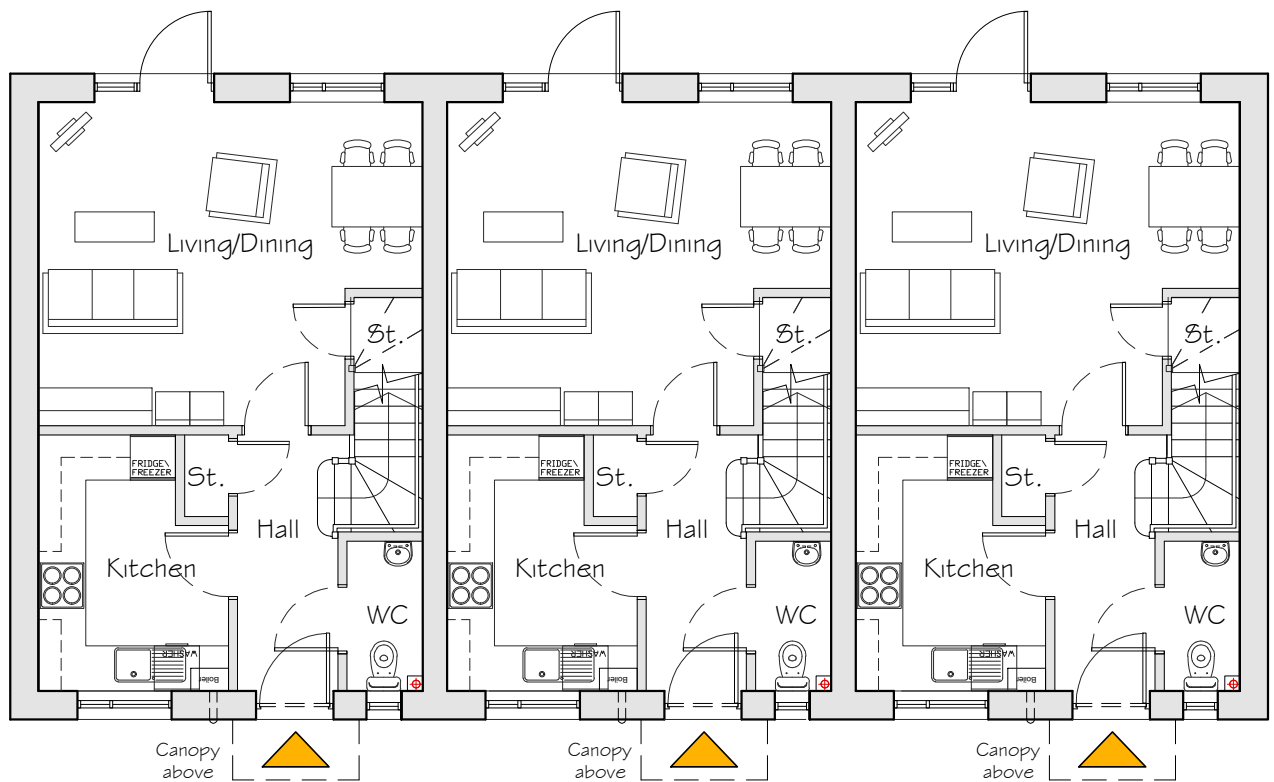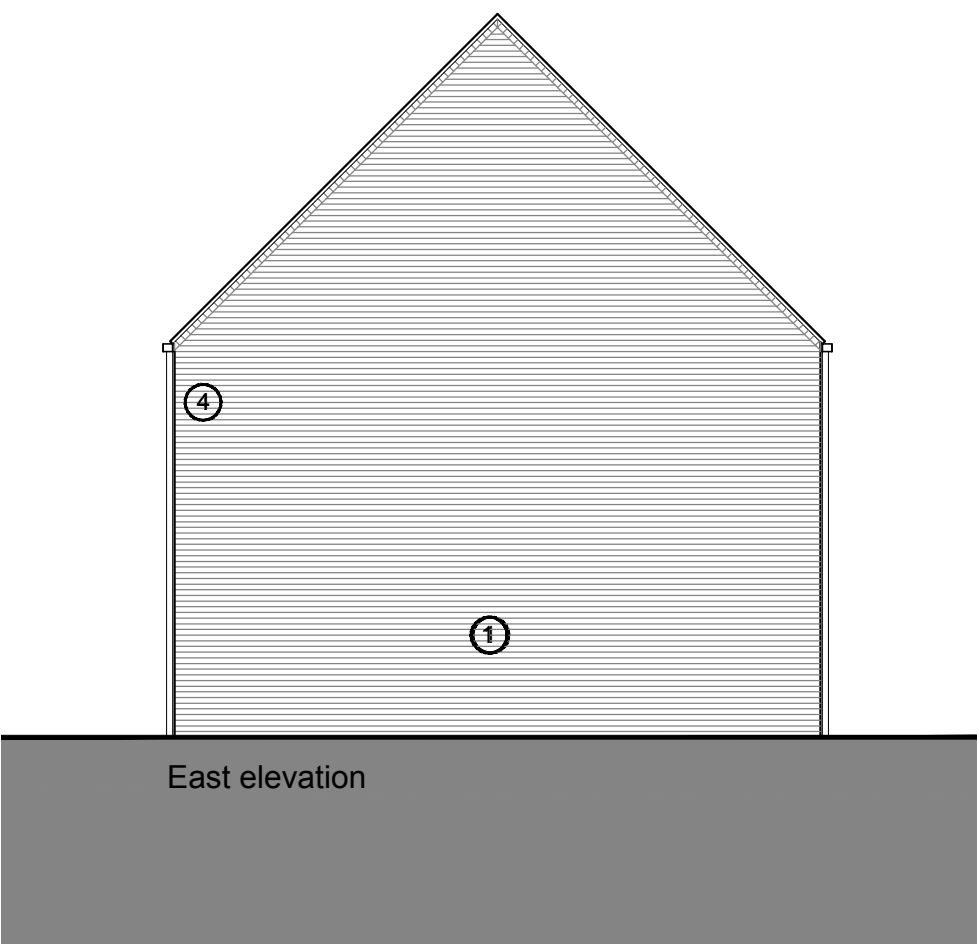

Ground floor plan
3no. 2 Bedroom,
4 Person House
Ground Floor 39.6 sqm

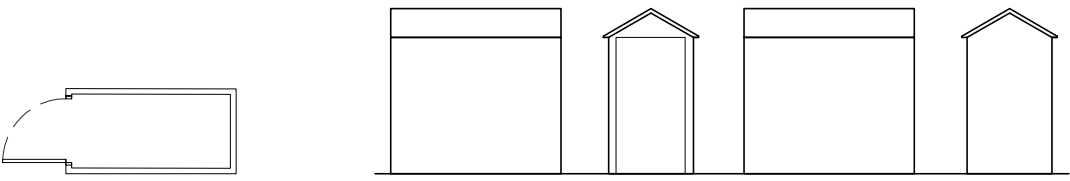

Cycle shed plan and elevations

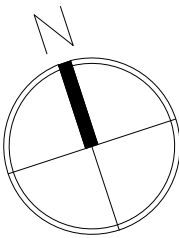

Plans & Elevations 1:100 @ A1
1 0 1 2 3 4 5 6 7 8 9m
1:100

Plans & Elevations 1:100 @ A1
1 0 1 2 3 4 5 6 7 8 9m
1:100

Residential Re-development

Ellis Close
Arundel
Arun District Council

Project & Drawing title					
Proposed plans & elevations					
Drawn	Date	Checked	Date	Scale at A1	Ground floor / Bicentennial Building Southern Gate / Chichester West Sussex / PO19 8EJ t. 01243 772968 e. info@mharchitects.co.uk www.mharchitects.co.uk United Kingdom Registered in England no. 0994939
Job N°	04/10/16	rks	04/10/16	1:100	
		Drawing N°		Rev.	
	16/021	11		P1	
Status	PLANNING				

Ground Floor | Bicentennial Building
Southern Gate | Chichester
West Sussex | PO19 8EZ
t: 01243 774748
e: admin@mharchitects.co.uk
www.mharchitects.co.uk
Limited Company
Registered in England No. 0994539

