


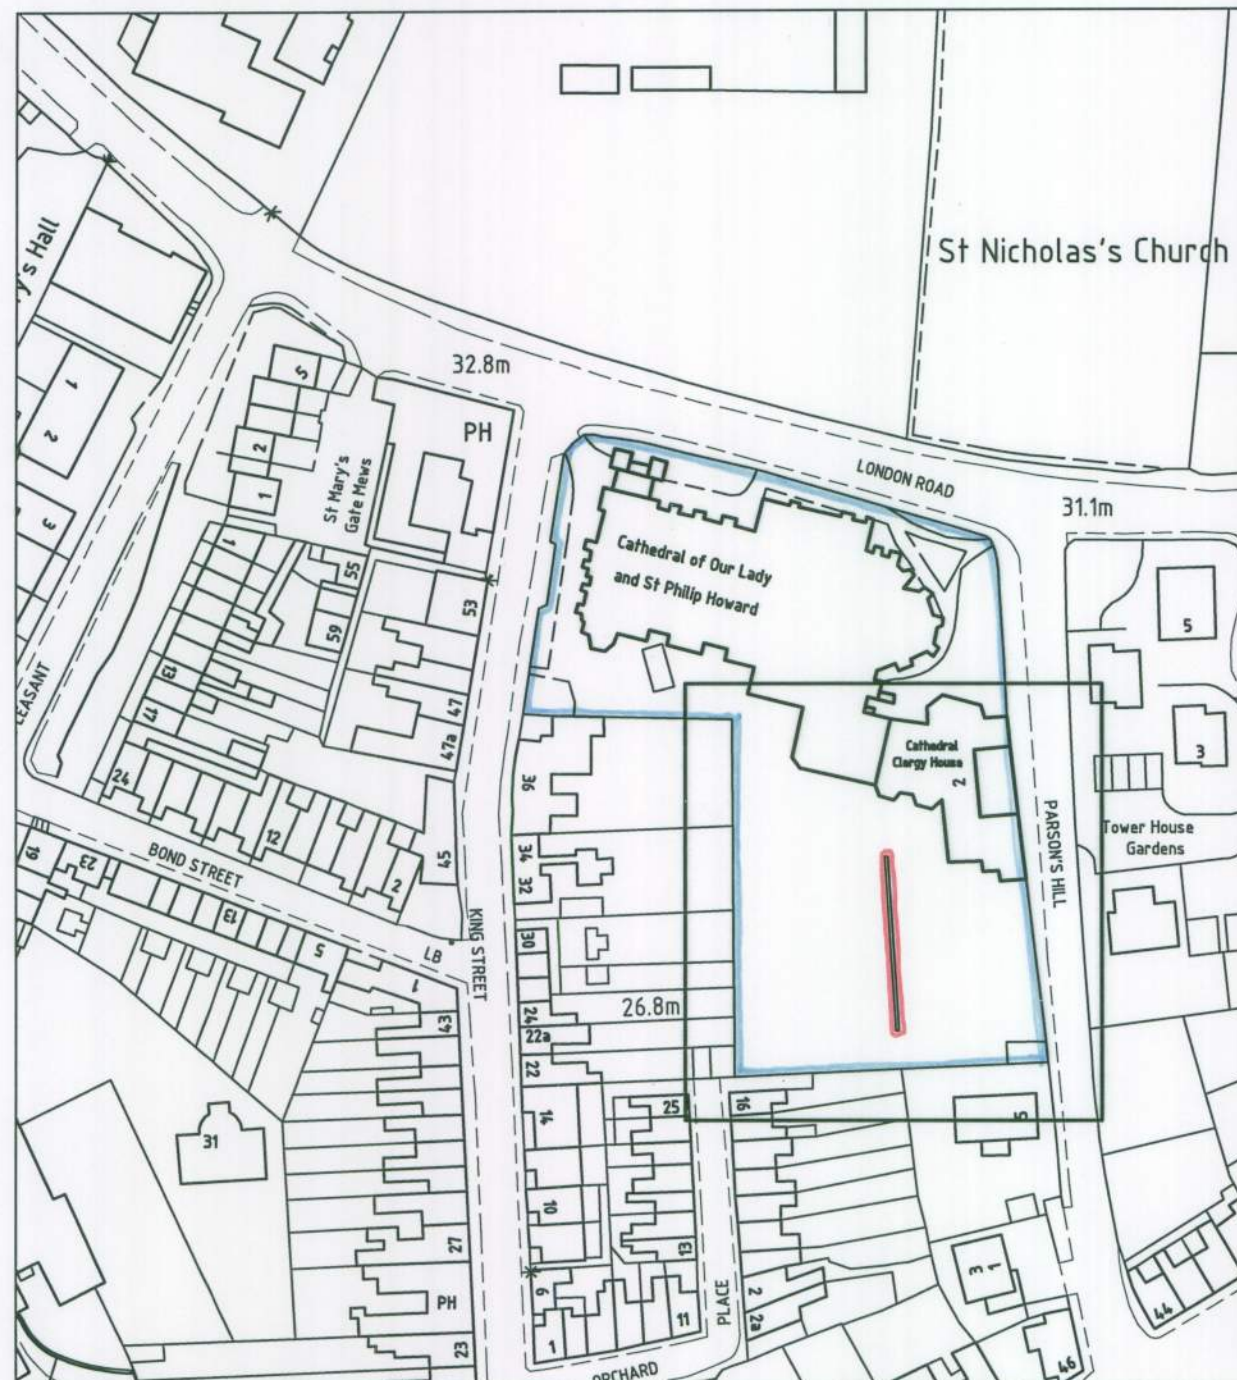

LOCATION PLAN 1:1250



SITE PLAN 1:500



GENERAL NOTES
 Use Marked dimensions where shown.
 Site measurements should be taken to ensure accuracy.
 NEW WORK OR ANY EXISTING WORK AFFECTED IS SHOWN HATCHED OR DRAWINGS
 This drawing to be read in conjunction with Structural Engineer's Calculations.
 Check Dimensions prior to construction or offsite fabrication.
 Please Inform Architect or Drawing Originator of any discrepancy immediately.

Revisions:

Arundel Cathedral
 Arundel
 West Sussex

Cathedral House
 Garden Wall

Location
 and Site Plan

Dwg no.
 766/20/01

ST ANN'S GATE
 ARCHITECTS LLP
 The Close . Salisbury . SP1 2EB
 Tel: 01722 555200
 Fax: 01722 555201
 e: admin@stannsgate.com
 w: www.stannsgate.com



Scale:
 1:1250, 1:500 @A3

Date: December 2010 Drawn: DRK

This drawing may not be reproduced without the prior knowledge and consent of
 St Ann's Gate Architects LLP