


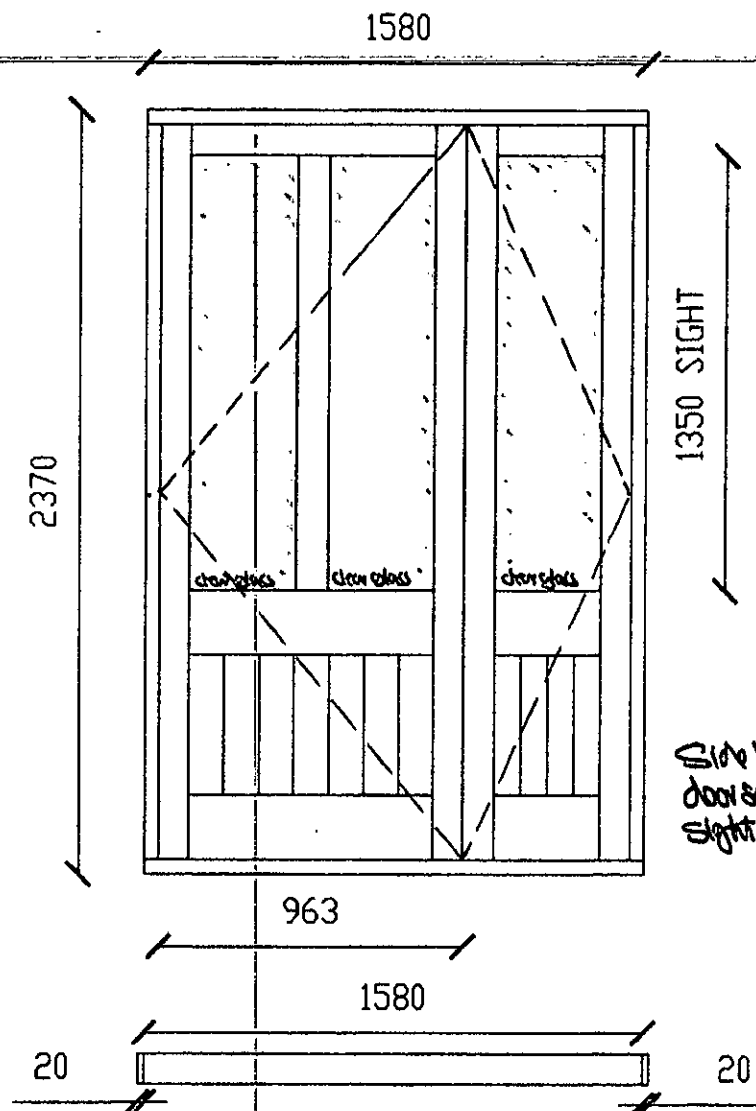

REF. REF. A 6001-1S

Drawing Title MAIN BUILDING.
SPARKS YARD - PROPOSED NEW FRONT DOOR

Scale Scale
Date Date

Drawn By
Drawn By



TEL 01903 725218
FAX 01903 726544

Condition 3