
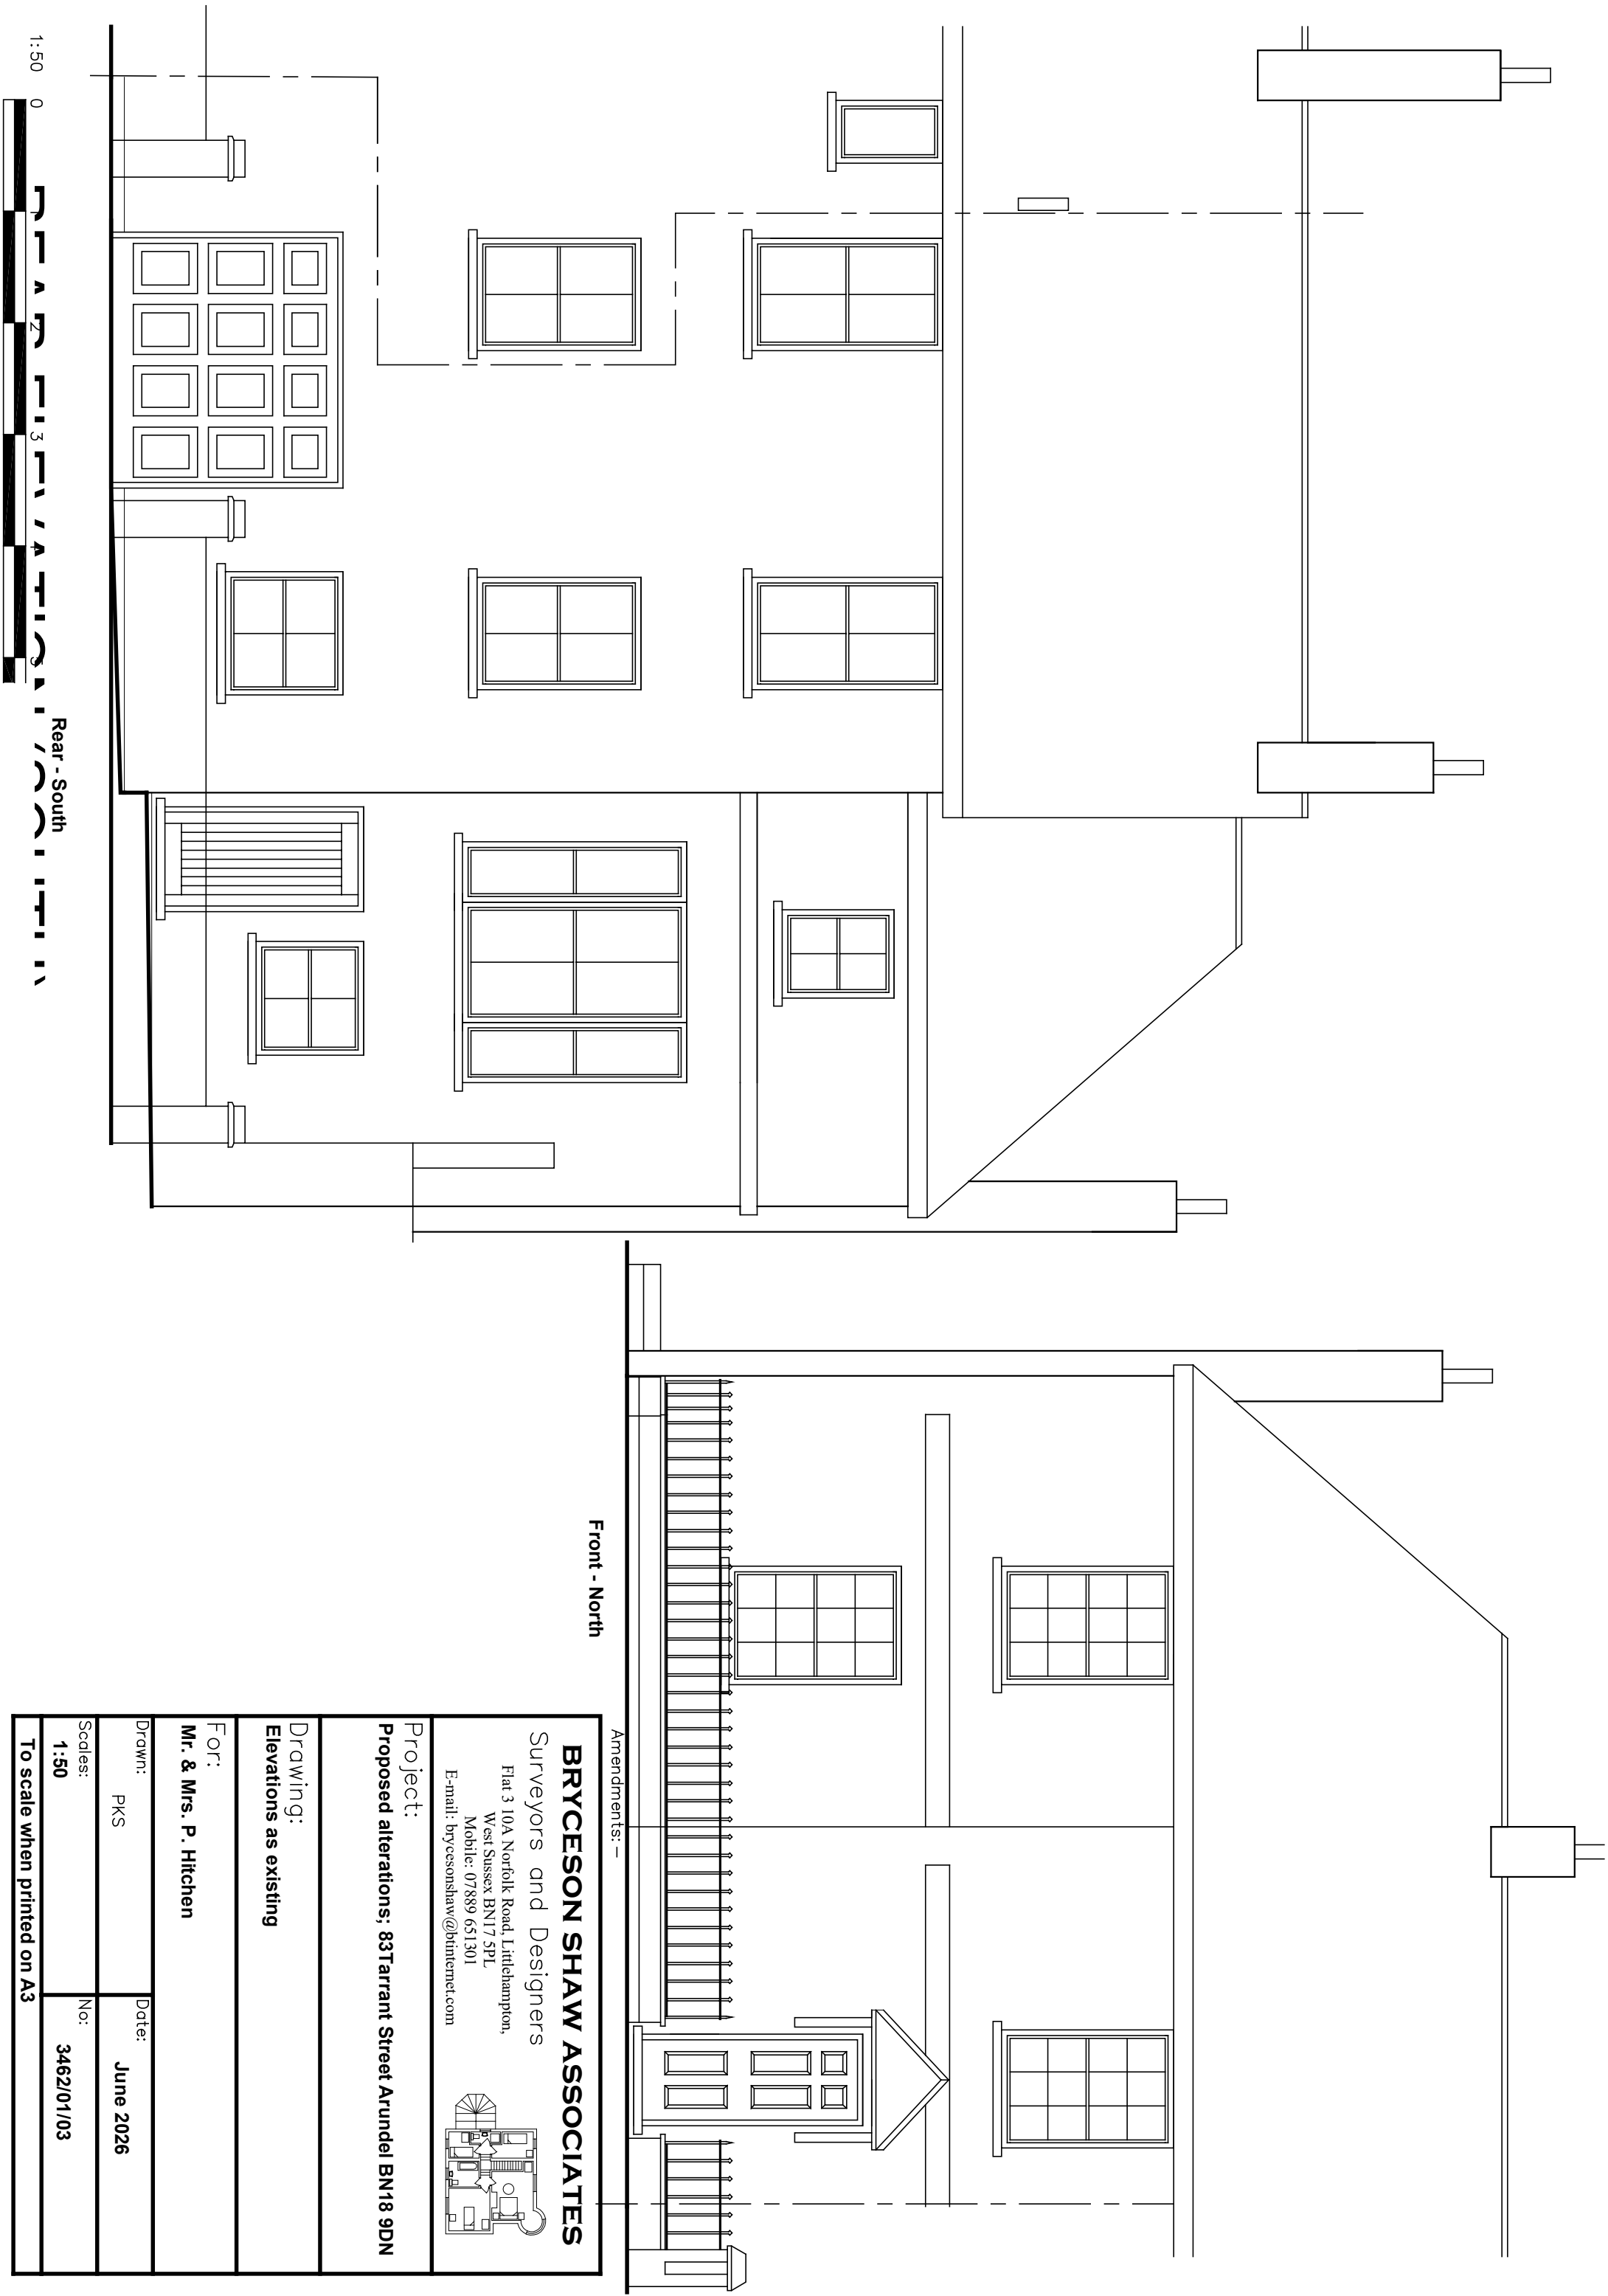


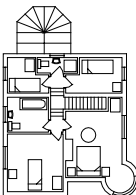

Front - North

Amendments: –

|   |                           |
|---|---------------------------|
| <b>BRYCESON SHAW ASSOCIATES</b>                                                                                                |                           |
| Surveyors and Designers   |                           |
| Flat 3 10A Norfolk Road, Littlehampton,<br>West Sussex BN17 5PL<br>Mobile: 07889 651301<br>E-mail: brycesonshaw@btinternet.com |                           |
|                                             |                           |
| <b>Project:</b><br><b>Proposed alterations; 83Tarrant Street Arundel BN18 9DN</b>                                              |                           |
| <b>Drawing:</b><br><b>Elevations as existing</b>                                                                               |                           |
| <b>FOR:</b><br><b>Mr. &amp; Mrs. P. Hitchen</b>                                                                                |                           |
| <b>Drawn:</b><br>PKS   | <b>Date:</b><br>June 2026 |
| <b>Scales:</b><br>1:50   | <b>No:</b><br>3462/01/03  |
| <b>To scale when printed on A3</b>                                                                                             |                           |