


24 Bond St Arundel - Balustrade

REF AB/69/13/L


OAK
NEWEL
POSTS

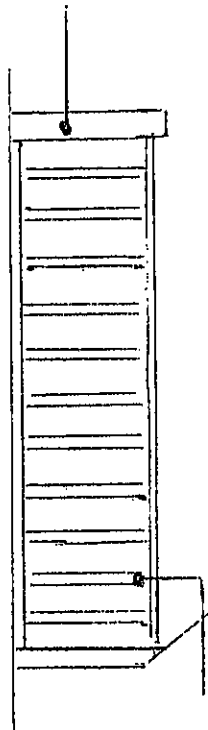

ALL SPINDLES 44mm x 44mm
x 845mm
OAK STOP CHAMFER
SPINDLE


Second Floor Level

OAK TGV RAILING
FOR RISER AND
DOOR 25mm x 125mm

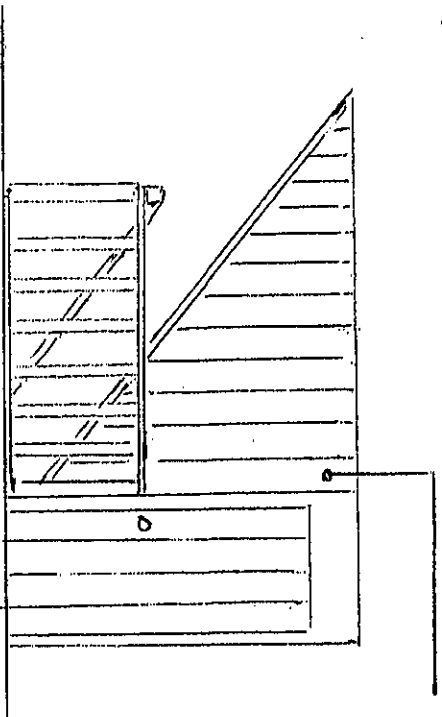

First Floor Level

FIXED WITH
OAK DOWEL

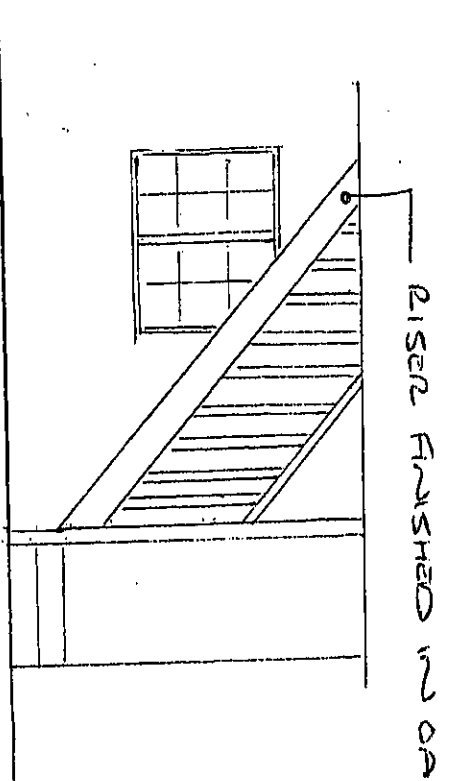

Ground Floor Level

Scale 1:50