



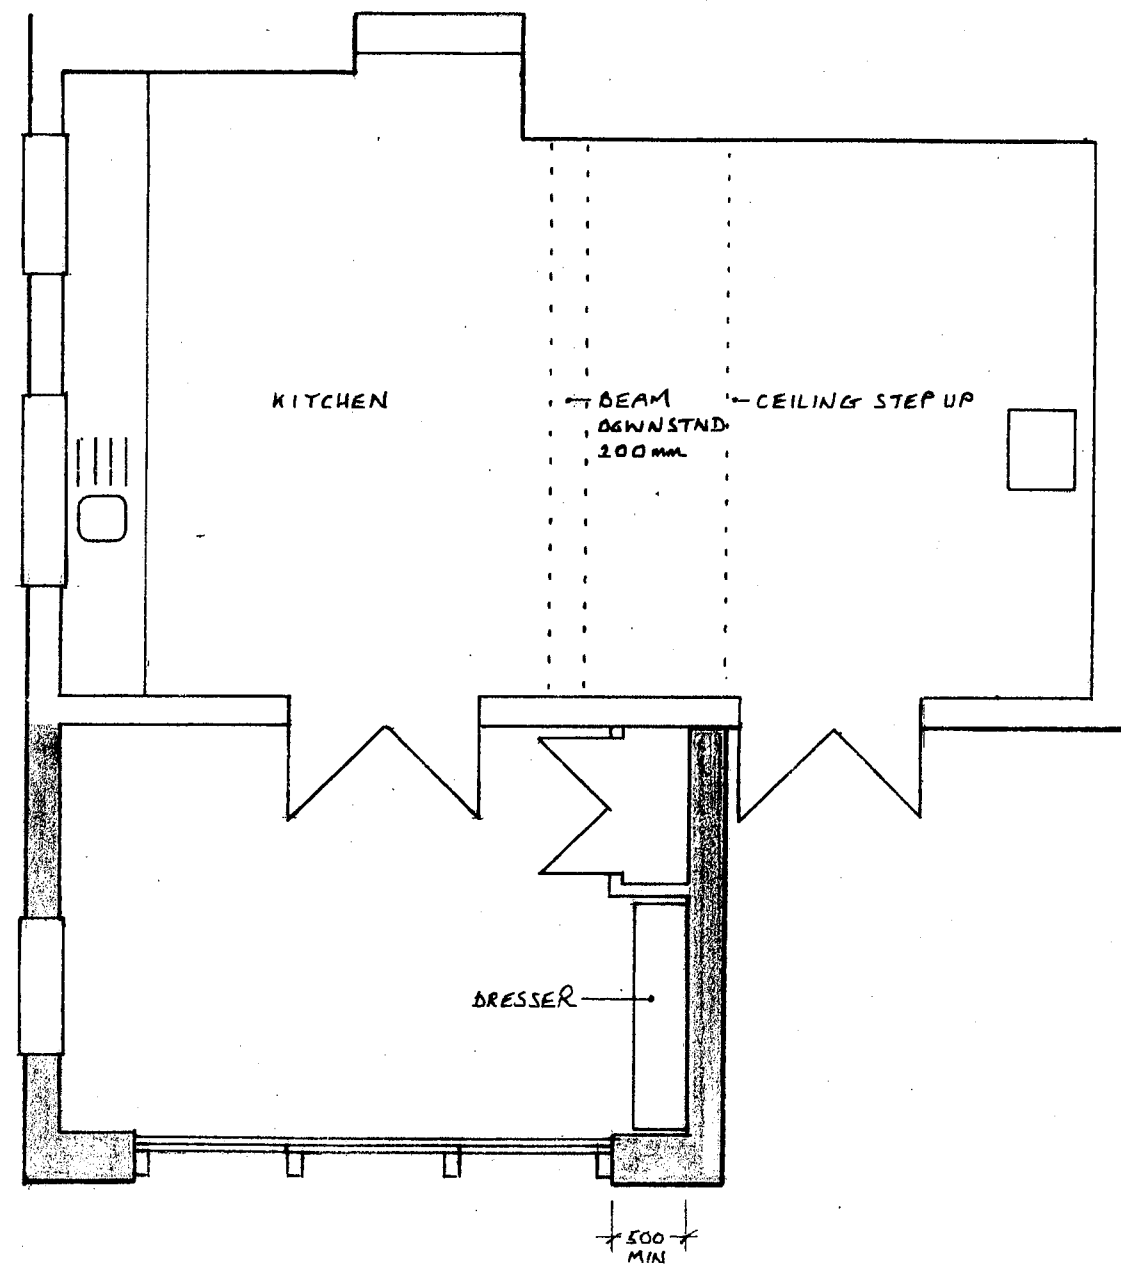


PROPOSED GROUND FLOOR PLAN

SCALE METRES

SCALE METRES

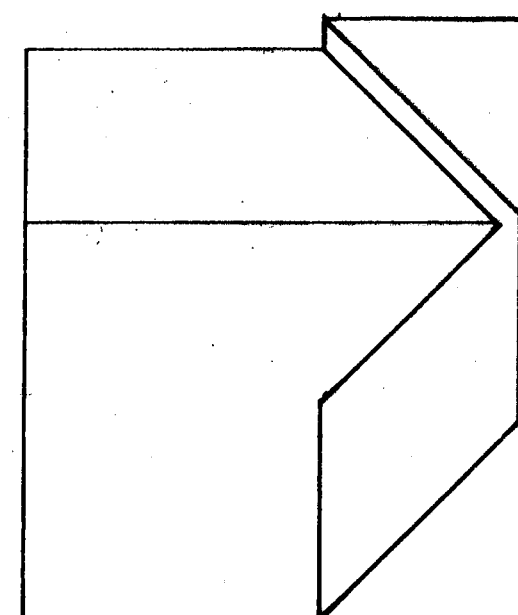

EXISTING ROOF PLAN

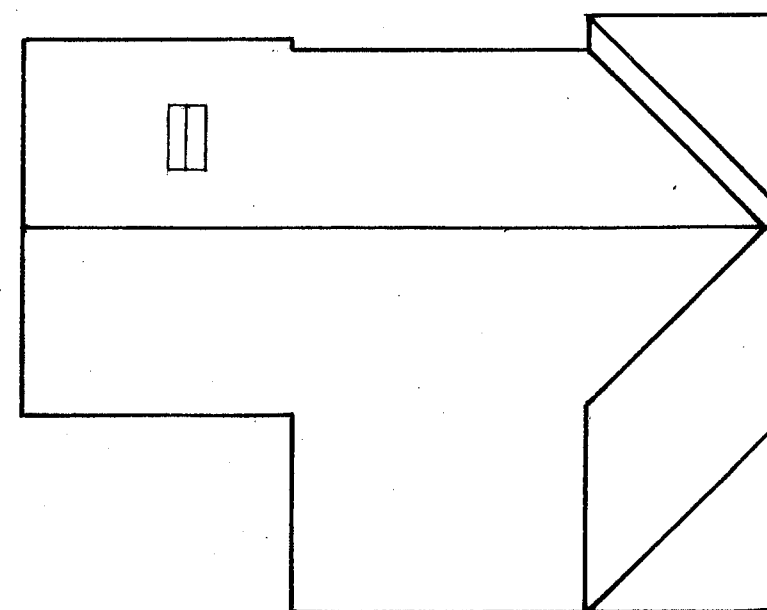

PROPOSED ROOF PLAN

TUNMORE DESIGN and BUILD
UNIT 2 HOLLYACRE TODDINGTON LAN
LITTLEHAMPTON W.SUSSEX
BN17 7PP

t : 01903 723791
e : contact@tunmoredesign.co.uk

Rear extension

Coachman's Cottage
Kings Arms Hill
ARUNDEL
W Sussex
BN18 9BT

**PROPOSED GROUND FLOOR PLAN
EXISTING AND PROPOSED
ROOF PLANS**

Date.	Scale.
Mar-22	1:50 @ A3
	1:100 @ A3

Dwg No KA :5
Rev. Revn.