





Pr. East Elevation (front)
1:100 @ A3

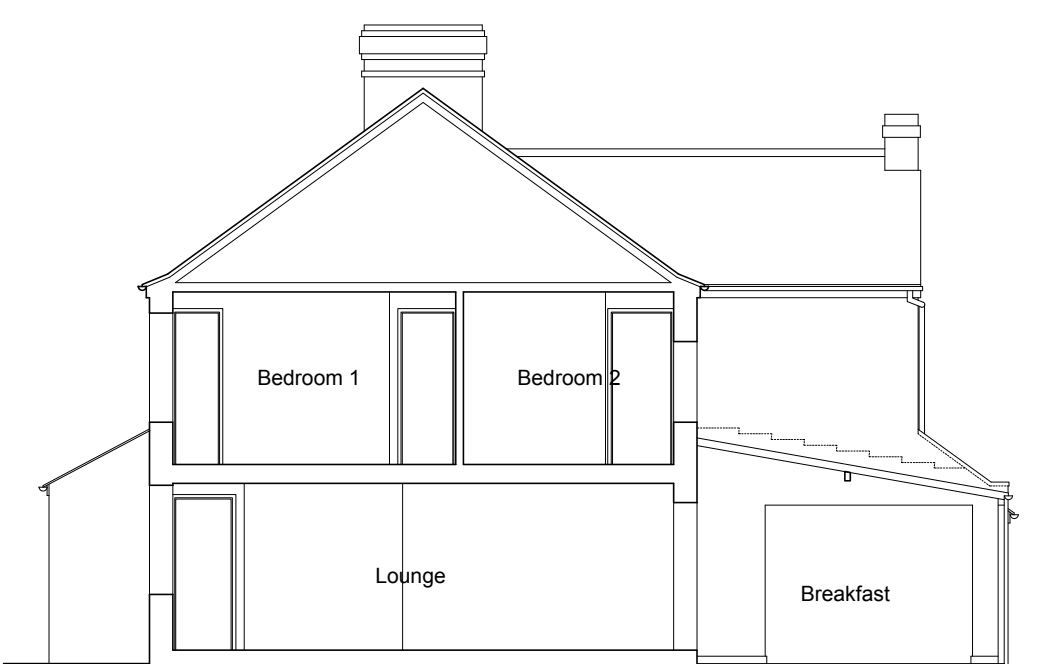

Pr. North Elevation (section)
1:100 @ A3




Pr. West Elevation (rear)
1:100 @ A3

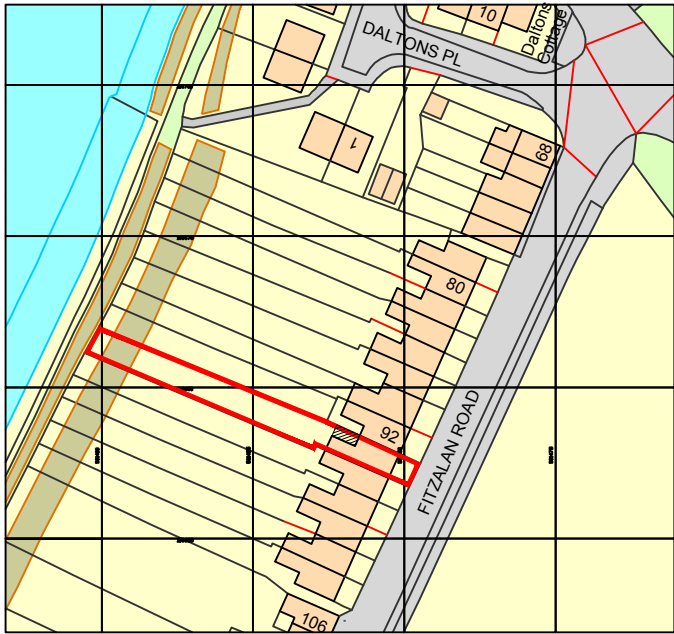


Ordnance Survey, (c) Crown Copyright 2018. All rights reserved. Licence number 100022432

Location Plan
1:1250 @ A3

0m 10.0m 20.0m 30.0m 40.0m 50.0m

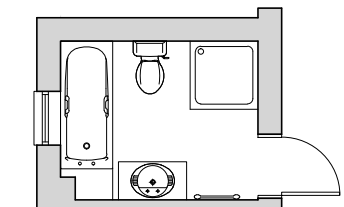


Alternative Bathroom
1:100 @ A3

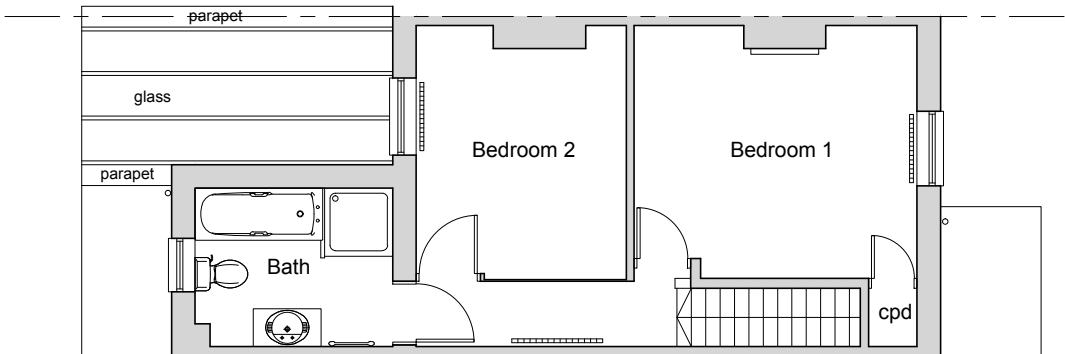


Pr. First floor plan
1:100 @ A3

0m 1.0m 2.0m 3.0m 4.0m 5.0m

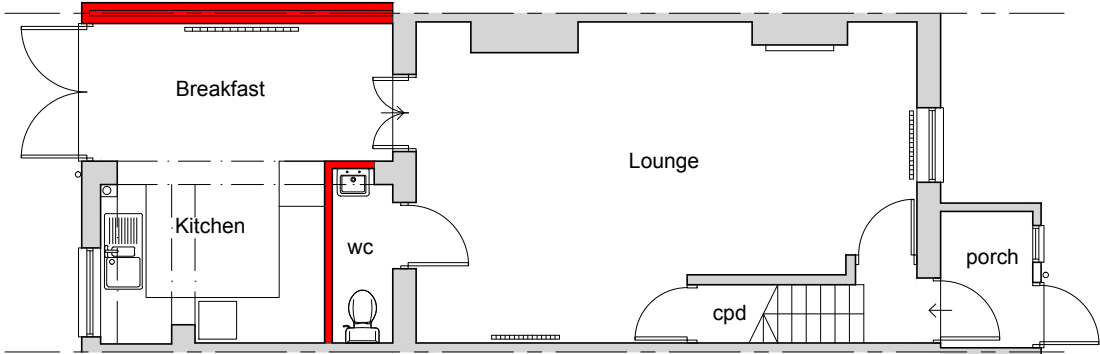

Pr. Ground floor plan
1:100 @ A3

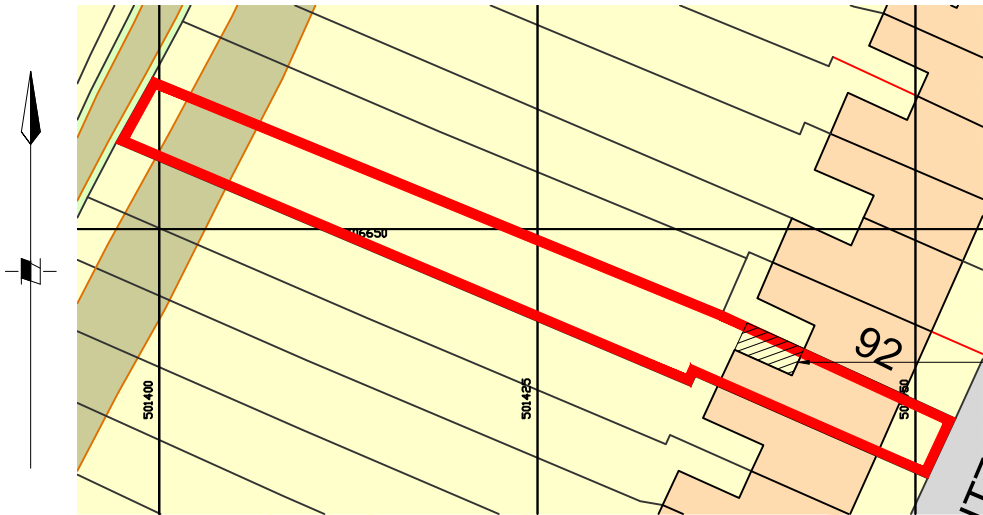

Position of replacement extension.

Site / Block Plan
1:500 @ A3

0m 5.0m 10.0m 15.0m 20.0m 25.0m

Material Schedule:	
New Walls:	Painted render to match existing. Stone capped parapets.
New Roof:	Patent glazing type glass roof. Polyester powder coated aluminium rafters.
Doors:	Polyester powder coated aluminium french doors.
Rainwater Goods:	White uPVC to match existing.

client	project	drawing	date	drawn	drawing no	revision
Lorraine Fenton	Extension at 94 Fitzalan Road Arundel, BN18 9JY	Proposed Floor Plans & Elevations	Mar 18	pd	0253 / 101	-
			scale	CAD file name:		
			1:100, 1:500, 1:1250 @ A3			

No dimensions to be scaled from drawing. The contractor should check all dimensions on site.

Peter Davey Ltd
construction consultants

49 Park Drive
Rustington
West Sussex BN16 3DY
Tel: 01903 773105
Mob: 07941 402217
Email: peterdavey67@btinternet.com